ALICIA ROBERTS -
OPIOID TREATMENT CLINIC ADDITION

KLAWOCK, ALASKA

95% DESIGN BUILD ARCHITECTURAL DOCUMENT SET - REVISION 01

OWNER

Southeast Alaska Regional
Health Consortium (SEARHC)

Mike Pountney, Director of Facility
Services
907.966.8413

ARCHITECT

NorthWind Architects, LLC.
126 Seward St.
Juneau, Alaska 99801
Dave Hurley, AIA
907.586.6150

MECHANICAL AND ELECTRICAL ENGINEER

AMC ENGINEERS
701 East Tudor Road, Suite 250
Anchorage, AK 99503
907.257.9100

STRUCTURAL ENGINEER

DESIGN SOUTHEAST
403 Lincoln Street , Suite 240
Sitka, AK 99835
907.747.5424

PROJECT DESCRIPTION

SCOPE OF WORK DESCRIBED BELOW IS INCLUSIVE OF ALL ASSOCIATED ARCHITECTURAL, MECHANICAL AND ELECTRICAL WORK WITHIN, OR REQUIRED TO SUPPORT THE AREAS DELINEATED.

THE WORK OF PROJECT IS DEFINED BY THE CONTRACT DOCUMENT DRAWINGS AND SPECIFICATIONS, AND IS TO CREATE AN ADDITION TO AN EXISTING HEALTHCARE FACILITY FOR THE PURPOSES OF AN OUT-PATIENT OPIOID TREATMENET CLINIC.

SHEET INDEX

GENERAL	
G0.0	COVER SHEET
G0.1	ABBREVIATIONS & LEGEND
G0.2	GENERAL INFO, CODE ANAYSIS & EXIT PLAN
G0.3	OVERALL FLOOR PLAN
STRUCTURAL	
S0.1	STRUCTURAL DESIGN CRITERIA - GENERAL NOTES
S1.0	FOUNDATION PLAN
S1.1	ROOF FRAMING PLAN
S1.2	CEILING FRAMING PLAN
S1.3	SHEAR WALL PLAN
S2.0	FOUNDATION DETAILS
S2.1	FOUNDATION DETAILS
S2.2	STEEL AND WOOD FRAMING DETAILS
S2.3	WOOD FRAMING DETAILS
S3.0	BUILDING SECTIONS
ARCHITECTURAL	
A0.0	ASSEMBLIES
A0.4	FINISH SCHEDULE & NOTES
A0.5	OPENING SCHEDULES
A1.1	DEMOLITION FLOOR PLAN
A2.1	FLOOR PLAN
A2.2	REFLECTED CEILING PLAN
A2.4	ROOF PLAN
A3.0	BUILDING ELEVATIONS
A3.1	BUILDING ELEVATIONS
A4.0	BUILDING SECTIONS
A5.0	ENLARGED SECTIONS
A5.1	ENLARGED SECTIONS
A6.0	ENLARGED PLANS & INTERIOR ELEVATIONS
A6.1	ENLARGED PLANS & INTERIOR ELEVATIONS
A7.0	DETAILS
A7.1	DETAILS
A7.2	DETAILS
A8.0	INTERIOR DETAILS
A9.0	FINISH PLANS
A11.0	SPECIFICATIONS
A11.1	SPECIFCATIONS
MECHANICAL	
M0.1	MECHANICAL LEGEND
M0.2	MECHANICAL SPECIFICATIONS
M0.3	MECHANICAL SCHEDULES
M1.1	OVERAL FLOOR PLAN - MECHANICAL
M2.0	FLOOR PLAN - UNDERFLOOR AND PLUMBING
M2.1	FLOOR PLAN - PIPING
M2.2	FLOOR PLAN - VENTILATION
M3.1	PARTIAL PLAN - BOILER ROOM
M4.1	DETAILS & DIAGRAMS
ELECTRICAL	
E0.1	ELECTRICAL LEGEND AND ABBREVIATIONS
E0.2	ELECTRICAL SPECIFICATIONS
E0.3	ELECTRICAL SCHEDULES
E1.0	SITE PLAN - ELECTRICAL
E1.1	OVERALL FLOOR PLAN - ELECTRICAL
E2.1	FLOOR PLANS - LIGHTING
E2.2	FLOOR PLANS - POWER
E2.3	FLOOR PLANS - SPECIAL SYSTEMS
E3.1	DETAILS AND DIAGRAMS



COVER SHEET

SHEET # G0.0

PLOT DATE: 04/25/2023
ISSUE DATE: 04/25/2023

@ NorthWind Architects, LLC. Project Number: NWA-2100.22.08

ABBREVIATIONS

#	pound or number
&	and
(E)	existing
(R)	relocated
+	plus
-	minus
<	Angle
=	equal
@	at
A/C	air conditioning
AB	anchor bolt, air barrier
ABV	above
ACOUS	acoustical
ACT	acoustical ceiling tile
AD	area drain
ADJ	adjacent
ADJST	adjustable
AESS	architecturally exposed structural steel
AFF	above finished floor
AG	acoustical glass
ALT	alternate
ALUM	aluminum
ANC	anchorage
APPROX	approximate
ARCH	architectural
ARG	abuse resistant gypsum wall board
ASPH	asphalt
AVG	average
AWP	acoustical wood panel
B.O.	bottom of
BCS	BABY CHANGING STATION
BD	board
BLDG	building
BLK	block
BLKG	blocking
BLW	below
BM	beam
BMD	BASE MOLDING
BOD	bottom of deck
BOF	bottom of footing
BOT	bottom
BSBD	baseboard
BSMT	basement
BTWN	between
C.I.P.	cast in place
CAB	cabinet
CB	cove base
CBU	cement backer unit
CEM	cement
CF	cubic foot
CFCI	contractor furnish/ contractor install
CFMF	cold formed metal framing
CG	corner guard
CIP	cast in place concrete
CJ	control joint
CL	center line
CLG	ceiling
CLO	closet
CNR	corner
CNTR	counter
CO	clear clean out
COL	column
CONC	concrete
CONN	connection
CONST	construction
CONT	continuous
CONTR	contractor
CORR	corridor
CPT	carpet
CR	closet rod
CT	ceramic tile
CTR	center
CTSK	countersink


CUH	cabinet unit heater
CUR	cubical curtain
CW	curtain wall
CWB	cement board
D	deep, depth
DBL	double
DEB	dry erase board
DEMO	demolish, demolition
DEPT	department
DET	detail
DF	drinking fountain
DIA.	diameter
DIM	dimension
DIV	division
DN	down
DP	dampproof(ing)
DR	door
DS	downspout
DW	dishwasher
DWG	drawing
DWR	drawer
E	east
EA	each
EF	exhaust fan
EJ	expansion joint
EL	elevation
ELEC	electrical
ELEV	elevator
EM	entry mat
EMER	emergency
ENCL	enclosure
EP	electrical panelboard
EPX	epoxy
EQ	equal
EQUIP	equipment
EXH	exhaust
EXIST	existing
EXP	exposed
EXPAN	expansion
EXT	exterior/extend
F	factory finish
FA	fire alarm
FAB	fabricate
FAF	fluid applied flooring
FD	floor drain, file drawer
FDC	fire department connection
FDN	foundation
FE	fire extinguisher
FEC	fire extinguisher cabinet
FF	factory finish
FFL	finished floor line
FG	fiberglass
FH	fire hydrant
FHD	feminine hygiene disposal
FIN	finish
FLASH	flashing
FLR	floor
FO	face of
FOC	face of concrete
FOF	face of finish
FOS	face of studs
FP	fireproof
FRMG	framing
FRP	fiberglass reinforced panels
FRT	fire retardant treated
FS	full size
FSS	folding shower seat
FT	foot, feet
FTG	footing
FURR	furring
FUT	future
FWS	freestanding wire shelving
GA	gauge
GALV	galvanized

GB	grab bar
GEN	general
GFCI	government furnish/contract install
GI	galvanized iron
GL	glass
GND	ground
GRD	grade
GT	glass tile
GWB	gypsum wall board
GYP	gypsum
H2O	water cooler
HB	hose bibb
HC	hollow core
HDG	hot dipped galvanized
HDR	header
HDWD	hardwood
HDWE	hardware
HM	hollow metal
HMT	hollow metal thermal break
HORIZ	horizontal
HR	hour
HT	height
HTG	heating
HTR	heater
HVC	heating/ventilating/cooling
HWH	hot water heater
ID	inside diameter
IG	insulated glass
IHM	insulated hollow metal
INCL	include
INSUL	insulation
INT	interior
IPS	interior paint system
JAN	janitor
JST	joist
JT	joint
KD	knock down
KIT	kitchen
KO	knock out
L	length, long
LAB	laboratory
LAM	laminate
LB	lock box (telephone)
LH	left hand
LIN	linoleum flooring
LKR	locker
LM	laminated glass
LT	light
LWC	linear wood ceiling
M&E	mechanical and electrical
MACH	machine
MATL	material
MAX	maximum
MBD	marker board
MC	medicine cabinet
MCP	metal ceiling panel
MCS	metal ceiling system
MECH	mechanical
MEMB	membrane
MET	metal
MFR	manufacturer
MGO	magnesium oxide
MH	manhole
MIL	millimeter
MIN	minimum
MIR	mirror
MPI	Master Painter's Institute
MR	moisture resistant
MRGB	moisture resistant gypsum board
MSB	mop service basin
MTD	mounted
MTL	metal
MTLB	metal base
MUL	mullion


MWP	metal wall panel
N	north
N/A	not applicable
NIC	not in contract
NO	number
NOM	nominal
NSMF	non-structural metal framing
NTS	not to scale
OC	on center
OD	outside diameter
OFCI	owner furnish/contractor install
OFOI	owner furnish/owner install
OH	overhead
OPNG	opening
OPP	opposite
OPQ	opaque
ORD	overflow roof drain
PC	pre-cast
PCR	proximity card reader
PCT	porcelain tile
PERF	perforated
PKG	parking
PL	property line
PLAM	plastic laminate
PLUM	plumb, plumbing
PLYWD	plywood
PNL	panel
PR	pair
PREFAB	prefabricated
PREFIN	prefinish(ed)
PSF	pounds per square foot
PSI	pounds per square inch
PT	paint
PT/WR	paper towel dispenser and receptacle
PTD	paper towel dispenser
PTN	partition
PTR	paper towel receptacle
PVMT	pavement
QT	quarry tile
RB	resilient/rubber base
RCP	reflected ceiling plan
RD	roof drain
RE:	regarding (see)
REBAR	reinforcing bar
REF	reference
REFL	reflected
REFR	refrigerator
REINF	reinforc(ed)(ing)
REQD	required
RESIL	resilient
RFEC	recessed fire extinguisher cabinet
RH	robe hook, right hand
RM	room
RO	rough opening
RP	resin panel
RRS	resilient rubber sheet
RSB	rubber self cove base
RTD	rated
RWL	rain water leader
SA	self-adhered
SASW	self-adhered sheet waterproofing
SB	shower bench
SCHED	schedule
SCO	seat cover
SD	soap dispenser
SDT	static dissipative tile
SECT	section
SH	shelf
SHTG	sheeting
SHV	sheet vinyl
SHWR	shower
SIM	similar
SLR	sealer
SNDU	sanitary napkin dispenser unit

SNR	sanitary napkin receptacle
SPEC	specification
SQ	square
SR	slip resistent
SS	stainless steel
SSK	service sink
SSM	solid surface material
ST	stain
STA	station
STD	standard
STL	steel
STN	stone
STRUCT	structural
SUSP	suspended
SYM	symmetrical
SYS	system
T	perpendicular
T&G	tongue and groove
T.O.	top of
TB	thermal break
TBD	to be determined
TBM	tack board (modular)
TEL	telephone
TEMP	temporary
TFF	troweled floor finish
TG	tempered glass
THK	thick
TKBD	tackboard
TOB	top of beam
TOC	top of concrete, top of curb
TOP	top of pavement
TOS	top of steel
TOW	top of wall
TPD	toilet paper dispenser
TPN	toilet partition TS tube steel
TSD	toilet seat cover dispenser
TSPN	transparent
TV	television
TWF	troweled wall finish
TYP	typical
UL	Underwriters Laboratories, Inc.
UNFIN	unfinished
UNO	unless noted otherwise
UR	urinal
VB	vapor barrier
VCT	vinyl composition tile
VERT	vertical
VEST	vestibule
VIF	verify in field
VR	vapor retarder
W	west, wide, width
W/	with
W/O	without
WB	window blind
WC	water closet
WCS	wood ceiling system
WCV	wall covering
WD	wood
WDG	wood grille
WDP	wood panel
WDW	window
WDWT	window treatment
WH	wall hung
WOC	walkoff carpet
WOM	walkoff mat
WP	waterproof
WR	water resistent/waste receptical
WS	window shade
WSCT	wainscot
WT	window treatment
WWF	woven wire fence
Σ	summation
≈	approximately

SYMBOLS

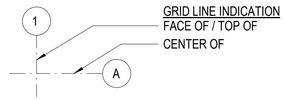


GRID LINE INDICATION
FACE OF / TOP OF
CENTER OF

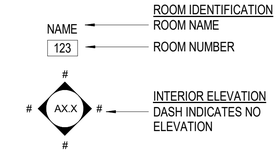


ROOM IDENTIFICATION
ROOM NAME
ROOM NUMBER

INTERIOR ELEVATION
DASH INDICATES NO
ELEVATION

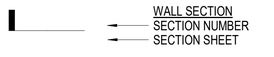


WALL SECTION
SECTION NUMBER
SECTION SHEET

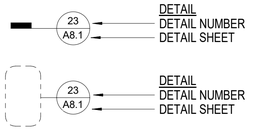

DETAIL
DETAIL NUMBER
DETAIL SHEET


DETAIL
DETAIL NUMBER
DETAIL SHEET

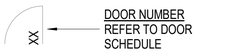


DOOR NUMBER
REFER TO DOOR
SCHEDULE




RELITE
REFER TO RELITE
SCHEDULE

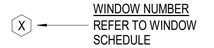


WINDOW NUMBER
REFER TO WINDOW
SCHEDULE

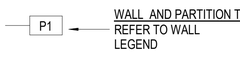


WALL AND PARTITION TYPE
REFER TO WALL
LEGEND

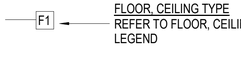

FLOOR, CEILING TYPE
REFER TO FLOOR, CEILING
LEGEND

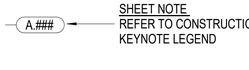

SHEET NOTE
REFER TO CONSTRUCTION
KEYNOTE LEGEND

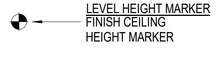

LEVEL HEIGHT MARKER
FINISH CEILING
HEIGHT MARKER

Edward David Hurley
A 12896
04/25/2023

NorthWind Architects, LLC
126 Seward St
Juneau, AK 99801
Ph #907.586.6150
www.northwindarch.com

1" ACTUAL

IF THE ABOVE DIMENSION DOES NOT MEASURE ONE INCH (1") EXACTLY, THIS DRAWING WILL HAVE BEEN ENLARGED OR REDUCED, AFFECTING ALL LABEL SCALES.

ALICIA ROBERTS - OPIOID TREATMENT CLINIC ADDITION

SOUTHEAST REGIONAL HEALTH CONSORTIUM
KLAWOCK, ALASKA

SHEET TITLE:
ABBREVIATIONS & LEGEND


CHECKED	BK, DH
DRAWN	HG

issue	date	description

SHEET # **G0.1**

ISSUE DATE 04/25/2023

© NorthWind Architects, LLC; Project Number: NWA-2100.22.08

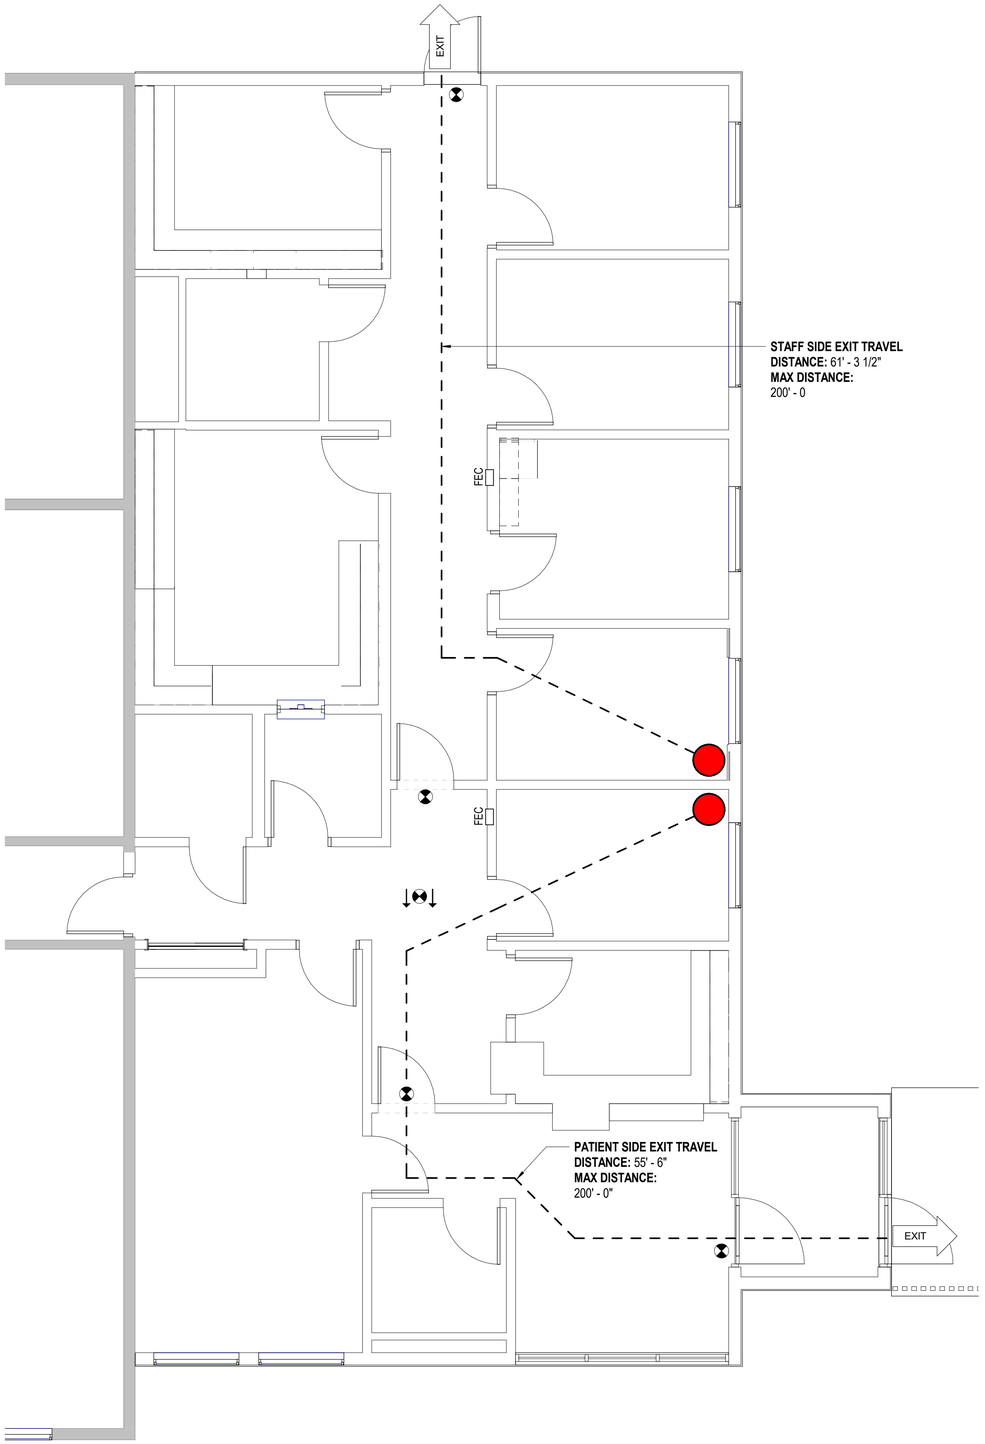

1 1ST FLOOR CODE AND EXITING PLAN
1/4" = 1'-0"

APPLICABLE CODES
INTERNATIONAL BUILDING CODE 2012 EDITION (I.B.C.)
2021 NFPA 99: HEALTH CARE FACILITIES CODE
2021 NFPA 101: LIFE SAFETY CODE
2018 GUIDELINES FOR HOSPITALS AND OUTPATIENT FACILITIES

ALL CODES REFERENCED ARE TO BE USED AS AMENDED BY THE STATE OF ALASKA AND THE CITY AND BOROUGH OF KLAWOCK.

IBC 2021 CODE ANALYSIS

CHAPTER 3			
OCCUPANCY CLASSIFICATION	OUTPATIENT CLINIC	B (UNCHANGED) CLINIC, OUTPATIENT BUILDINGS OR PORTIONS THEREOF USED TO PROVIDE MEDICAL CARE ON LESS THAN A 24-HOUR BASIS TO INDIVIDUALS WHO ARE NOT RENDERED INCAPABLE OF SELF-PRESERVATION BY THE SERVICES PROVIDED PER 304.1.	304.1
CHAPTER 5			
CONSTRUCTION TYPE		VB	
BUILDING AREA	ALLOWABLE:	36,000 SF PER STORY	TABLE 506.2
	ACTUAL:	2100 SF	
BUILDING HEIGHT	ALLOWABLE:	3 STORIES	TABLE 504.4
	ACTUAL:	1 STORY	
CHAPTER 6			
FIRE RESISTANCE STRUCTURAL ELEMENTS	PRIMARY STRUCT. FRAME:	0HR	TABLE 601
	BEARING WALLS EXT.:	0HR	
	BEARING WALLS INT.:	0HR	
	FLOOR CONSTRUCTION:	0HR	
	ROOF CONSTRUCTION:	0HR	
CHAPTER 9			
FIRE PROTECTION SYSTEMS	AUTOMATIC FIRE SPRINKLER SYSTEM	REQUIRED THROUGHOUT	
	PORTABLE FIRE EXTINGUISHERS	REQUIRED THROUGHOUT	906.1
		FOR CLASS A FIRES IN LOW HAZARD OCCUPANCY - (1) TYPE 2-A / 3000 SF, MAX 75' TRAVEL DISTANCE	TABLE 906.3(1)
CHAPTER 10			
EXIT ACCESS: COMMON PATH	TRAVEL DISTANCE:	ALLOWABLE: 300'	TABLE 1014.3
		ACTUAL: 62'	


GENERAL NOTES:

1. SEE SHEET A0.0 FOR DETAILED INFORMATION ON RATED HORIZONTAL ASSEMBLIES AND PARTITIONS
2. ALL PARTITION ASSEMBLIES, REGARDLESS OF FIRE RATING, ARE ACOUSTICALLY RATED AND SHALL EXTEND AND SEAL TO THE UNDERSIDE OF STRUCTURE ABOVE, AND SHALL HAVE ALL JOINTS AND PENETRATIONS ACOUSTICALLY SEALED.
3. ALL HORIZONTAL ASSEMBLIES ARE RATED AND SHALL EXTEND AND SEAL TO ADJACENT RATED ASSEMBLIES OR TO EXTERIOR WALL ASSEMBLY, AND SHALL HAVE ALL JOINTS AND PENETRATIONS SEALED. JOINT AND PENETRATION DESIGN SHALL BE DELEGATED.

FLS LEGEND

- DIRECTIONAL EXIT SIGN
- PATH OF EGRESS
- FEC — FIRE EXTINGUISHER CABINET
- EXIT — EXIT
- GREATEST DISTANCE FROM EXIT

KEY PLAN:

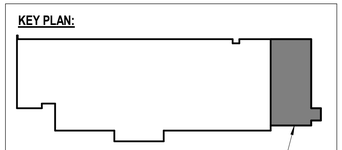

© NorthWind Architects, LLC; Project Number: NWA-2100.22.08

STATE OF ALASKA
49TH
Edward David Hurley
A 12896
REGISTERED PROFESSIONAL ARCHITECT
04/25/2023

NorthWind Architects, LLC
126 Seward St
Juneau, AK 99801
Ph #907.586.6150
www.northwindarch.com

1" ACTUAL
IF THE ABOVE DIMENSION DOES NOT MEASURE ONE INCH (1") EXACTLY, THIS DRAWING WILL HAVE BEEN ENLARGED OR REDUCED, AFFECTING ALL LABEL SCALES.

ALICIA ROBERTS - OPIOID TREATMENT CLINIC ADDITION

SOUTHEAST REGIONAL HEALTH CONSORTIUM
KLAWOCK, ALASKA


SHEET TITLE:
GENERAL INFO, CODE ANAYSIS & EXIT PLAN

CHECKED	BK, DH
DRAWN	HG

issue	date	description

SHEET # **G0.2**

ISSUE DATE 04/25/2023

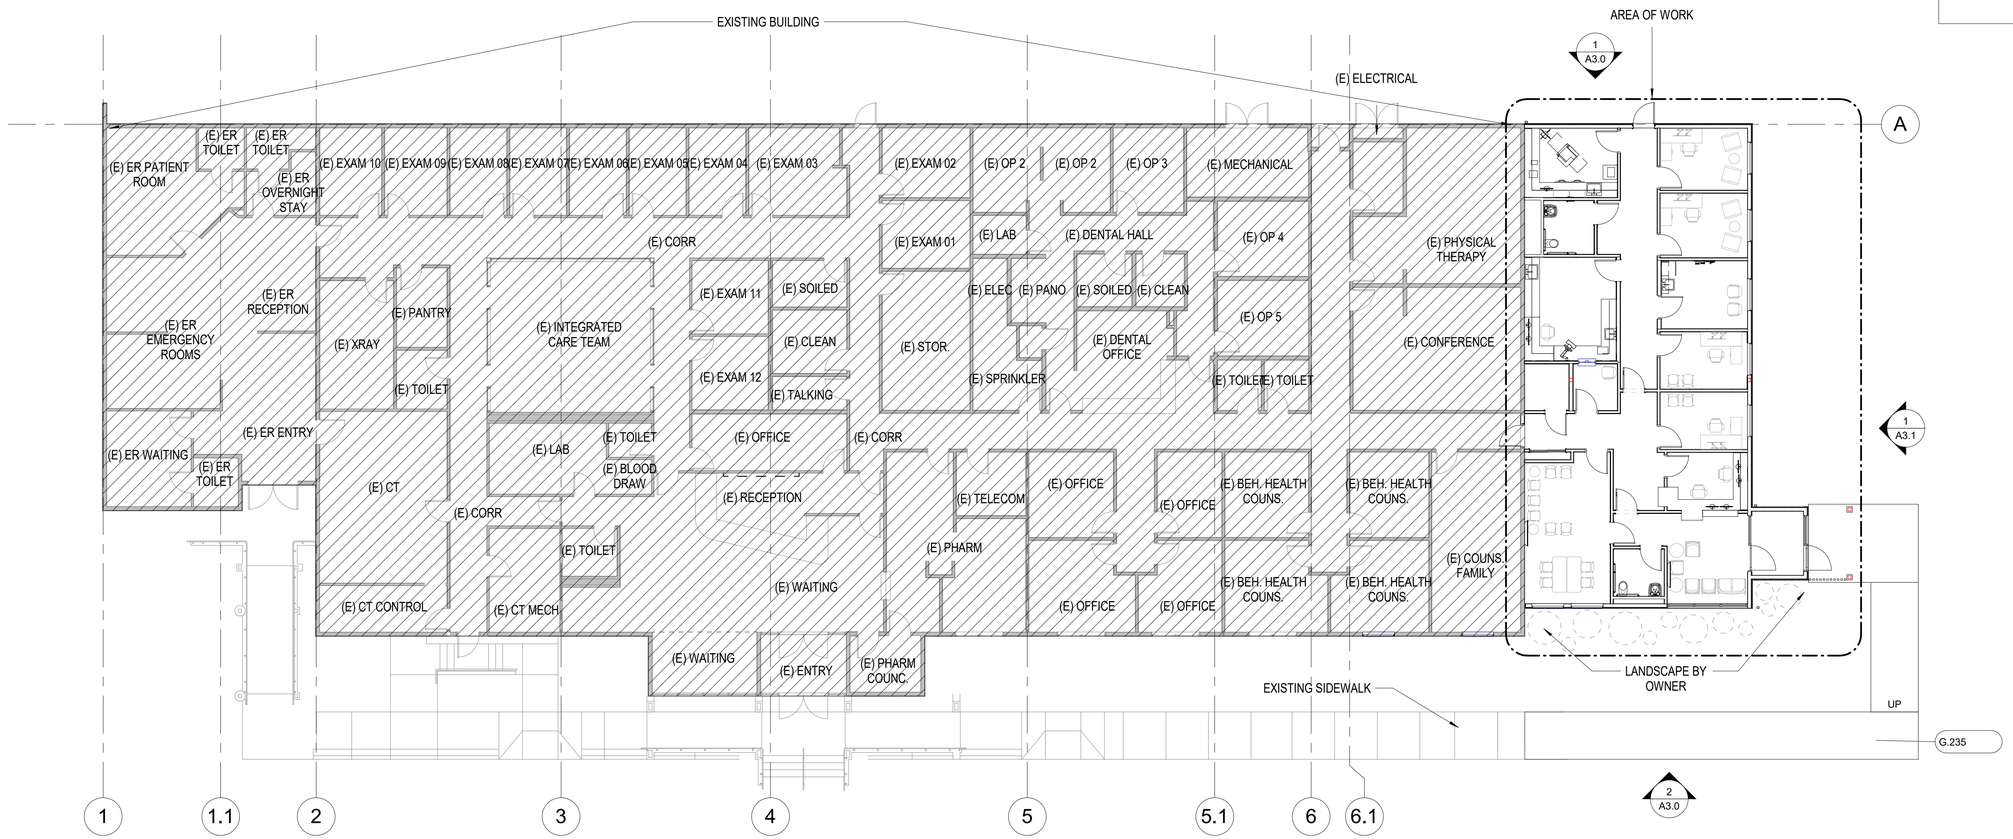

1 1ST FLOOR - OVERALL PLAN
3/32" = 1'-0"

GENERAL NOTES:

1. CONTRACTOR SHALL FIELD VERIFY ACTUAL BUILDING CONDITIONS AND DIMENSIONS. WHERE DISCREPANCIES OR CONFLICTS ARE FOUND, NOTIFY ARCHITECT PRIOR TO COMMENCING WORK.
2. DO NOT SCALE OFF OF DRAWINGS.
3. DIMENSIONS ARE TO GRIDLINE, FACE OR CENTER OF FRAMING UNO.
4. STRUCTURAL ELEMENTS SHOWN IN ARCHITECTURAL DRAWINGS FOR REFERENCE ONLY. SEE STRUCTURAL DRAWINGS FOR ALL STRUCTURAL INFORMATION.
5. SEE ENLARGED PLANS FOR INFORMATION NOT SHOWN HERE.

SHEET NOTES:

G.235	NEW SIDEWALK - CONTRACTOR TO FIELD VERIFY EXTENTS AND DEMOLITION OF EXISTING SIDEWALK, REF STRUCTURAL

STATE OF ALASKA
49TH
Edward David Hurley
A 12896
REGISTERED ARCHITECT
04/25/2023

NorthWind Architects, LLC
126 Seward St
Juneau, AK 99801
Ph #907.586.6150
www.northwindarch.com

1" ACTUAL

IF THE ABOVE DIMENSION DOES NOT MEASURE ONE INCH (1") EXACTLY, THIS DRAWING WILL HAVE BEEN ENLARGED OR REDUCED, AFFECTING ALL LABEL SCALES.

ALICIA ROBERTS - OPIOID TREATMENT CLINIC ADDITION

SOUTHEAST REGIONAL HEALTH CONSORTIUM
KLAWOCK, ALASKA

SHEET TITLE:
OVERALL FLOOR PLAN

CHECKED	BK, DH
DRAWN	HG

issue	date	description

SHEET # **G0.3**


ISSUE DATE 04/25/2023

@ NorthWind Architects, LLC; Project Number: NWA-2100.22.08

GENERAL NOTES:


1. ALL WALL ASSEMBLIES IN EXCESS OF 10' IN HEIGHT SHALL BE FIRE BLOCKED.
2. SEE PLANS AND SECTIONS FOR FLOOR/CEILING AND WALL/PARTITION TYPE LOCATIONS.
3. SEE DETAILS FOR LOCATION-SPECIFIC INFORMATION.

EXTERIOR ASSEMBLIES

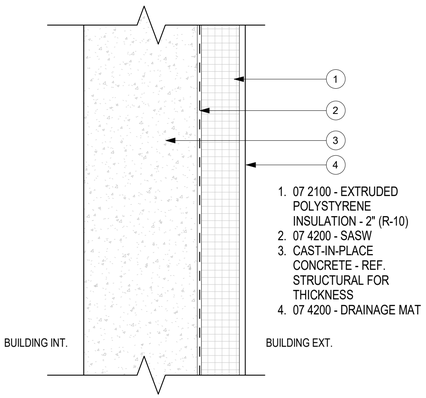


1. 07 2100 - EXTRUDED POLYSTYRENE INSULATION - 2" (R-10)
2. 07 4200 - SASW
3. CAST-IN-PLACE CONCRETE - REF. STRUCTURAL FOR THICKNESS
4. 07 4200 - DRAINAGE MAT

1 FOUNDATION WALL
3" = 1'-0"

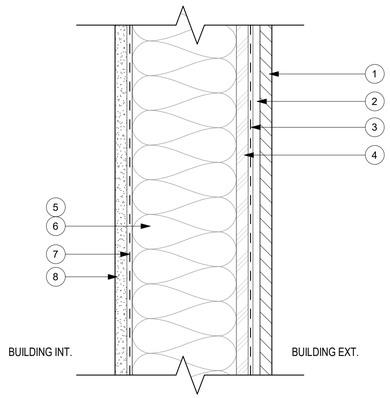


1. 07 4200 - LP SMARTSIDE T1-11 CLADDING - COLOR TO MATCH EXISTING
2. 06 1000 - PRESSURE TREATED PLYWOOD FURRING STRIPS - 3/8" - 16" O.C., LOCATE AT STUDS
3. 07 4200 - VAPOR PERMEABLE WEATHER BARRIER
4. PLYWOOD SHEATHING - REF. STRUCT
5. WOOD FRAMING - REF. STRUCT
6. 07 2100 - BATT INSULATION - COMPLETELY FILL STUD CAVITY
7. 07 4200 - VAPOR BARRIER
8. 09 2900 - GWB - 5/8" - RUN HARD TO SLAB - WITH WALL FINISH PER FINISH SCHEDULE

2 W1 - EXTERIOR WALL SYSTEM
3" = 1'-0"

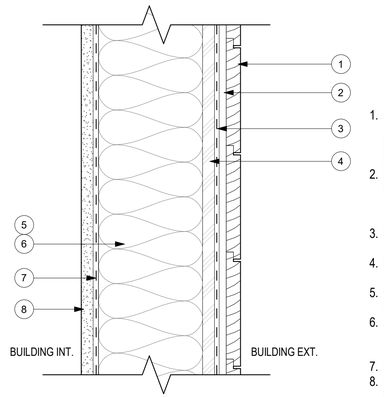

1. 07 4200 - CEDAR SHIP LAP CLADDING - COLOR AND FACE EXPOSURE TO MATCH EXISTING MAIN ENTRY
2. 06 1000 - PRESSURE TREATED PLYWOOD FURRING STRIPS - 3/8" - 16" O.C., LOCATE AT STUDS
3. 07 4200 - VAPOR PERMEABLE WEATHER BARRIER
4. PLYWOOD SHEATHING - REF. STRUCT
5. WOOD FRAMING - REF. STRUCT
6. 07 2100 - BATT INSULATION - COMPLETELY FILL STUD CAVITY
7. 07 4200 - VAPOR BARRIER
8. 09 2900 - GWB - 5/8" - RUN HARD TO SLAB - WITH WALL FINISH PER FINISH SCHEDULE


3 W2 - EXTERIOR WALL SYSTEM
3" = 1'-0"

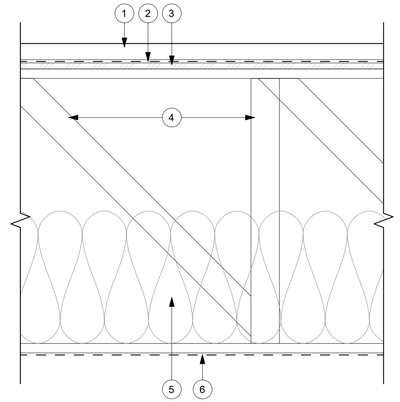

1. 07 5200 - STANDING SEAM METAL ROOFING
2. 07 5200 - ROOF UNDERLAYMENT
3. PLYWOOD SHEATHING - REF. STRUCTURAL
4. ROOF JOISTS, REF. STRUCTURAL
5. 07 2100 - R-49 BATT INSULATION (14" MIN.)
6. 07 4200 - VAPOR BARRIER

4 R1 - STANDING SEAM METAL ROOF SYSTEM
1 1/2" = 1'-0"

INTERIOR ASSEMBLIES

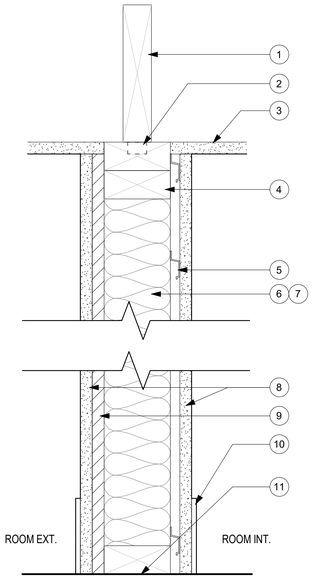


1. 06 10 00 - 2X HARDLID CEILING JOISTS, REF STRUCTURAL
2. 07 42 00 - DEFLECTION CLIP, REF STRUCTURAL
3. 09 29 00 - GWB
4. 07 42 00 - TOP PLATE
5. 09 22 16 - RESILIANT CHANNEL - 1/2" - 24" O.C.
6. 07 42 00 - WD STUDS, 16" O.C., SIZE PER PARTITION TYPE
7. 07 21 00 - SOUND BATT INSULATION COMPLETELY FILL STUD CAVITY
8. 09 29 00 - GWB AS SCHEDULED-RUN HARD TO SLAB & HARDLID ASSEMBLY ABOVE
9. 06 16 99 - PLYWOOD SHEATHING PER PARTITION TYPE
10. 09 65 00 - WALL BASE, PER FINISH SCHEDULE
11. 07 92 00 - ACOUSTIC SEALANT

NOTE:
1. PARTITION TYPE:
   - A. P4: 2x4 NOMINAL WOOD STUD
   - B. P4.1: 2x4 NOMINAL WOOD STUD
     - a. GWB AND PLY FINISH
   - C. P6: 2x6 NOMINAL WOOD STUD
   - D. P6.1: 2x6 NOMINAL WOOD STUD
     - a. GWB AND PLY FINISH

STC 50 - UL DES U305

5 P - PARTITION ASSEMBLY
3" = 1'-0"

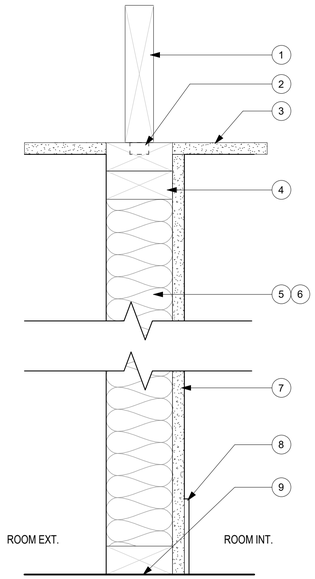


1. 06 10 00 - 2X HARDLID CEILING JOISTS, REF STRUCTURAL
2. 07 42 00 - DEFLECTION CLIP, REF STRUCTURAL
3. 09 29 00 - GWB
4. 07 42 00 - TOP PLATE
5. 07 42 00 - WD STUDS, 16" O.C., SIZE PER PARTITION TYPE
6. 07 21 00 - SOUND BATT INSULATION COMPLETELY FILL STUD CAVITY
7. 09 29 00 - GWB AS SCHEDULED-RUN HARD TO SLAB & HARDLID ASSEMBLY ABOVE
8. 09 65 00 - WALL BASE, PER FINISH SCHEDULE
9. 07 92 00 - ACOUSTIC SEALANT

NOTE:
1. PARTITION TYPE:
   - A. F4: 2x4 NOMINAL WOOD STUD

STC 50 - UL DES U305

6 F - FURRED PARTITION ASSEMBLY
3" = 1'-0"

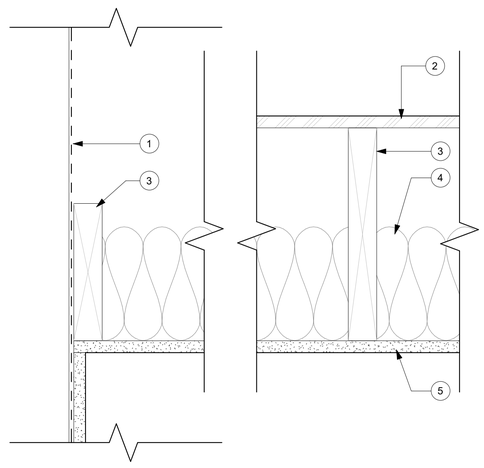

1. 07 42 00 - EXTERIOR WALL ASSEMBLY ASSEMBLY, BEYOND
2. 06 16 00 - PLYWOOD SHEATHING - REF. STRUCTURAL
3. 06 10 00 - 2X CEILING JOISTS, REF STRUCTURAL
4. 07 21 00 - ACOUSTIC INSULATION - REF RCP FOR LOCATIONS
5. 09 29 00 - GWB

NOTE: CLG-3 INCLUDES 1/2" PLYWOOD SHEATHING BETWEEN STRUCTURE AND GYPSUM BOARD

7 HARD LID GYPSUM CEILING ASSEMBLY
3" = 1'-0"

© NorthWind Architects, LLC; Project Number: NWA-2100.22.08

STATE OF ALASKA
49TH
Edward David Hurley
A 12896
REGISTERED ARCHITECT
04/25/2023

NorthWind Architects, LLC
126 Seward St
Juneau, AK 99801
Ph #907.586.6150
www.northwindarch.com

1" ACTUAL

IF THE ABOVE DIMENSION DOES NOT MEASURE ONE INCH (1") EXACTLY, THIS DRAWING WILL HAVE BEEN ENLARGED OR REDUCED, AFFECTING ALL LABEL SCALES.

ALICIA ROBERTS - OPIOID TREATMENT CLINIC ADDITION

SOUTHEAST REGIONAL HEALTH CONSORTIUM
KLAWOCK, ALASKA

SHEET TITLE:
ASSEMBLIES

CHECKED	BK, DH
DRAWN	HG

issue	date	description

SHEET # **A0.0**

ISSUE DATE 04/25/2023

ROOM FINISH SCHEDULE

NO.	NAME	FLOOR FIN	BASE FIN	WALL / PARTITION NORTH FIN	WALL / PARTITION EAST FIN	WALL / PARTITION SOUTH FIN	WALL / PARTITION WEST FIN	CEILING FINISH	COMMENTS
200	VESTIBULE	WOM-1	RB-1	GWB-2/PNT-1	GWB-2/PNT-1	GWB-2/PNT-1	GWB-2/PNT-2	CLG-2	
201	WAITING	WOM-1	RB-1	GWB-2/PNT-1	GWB-2/PNT-1	GWB-2/PNT-1/PNT-2	GWB-2/PNT-1/ PNT-2	CLG-1	
202	RESTROOM	RSF-2	RB-1	GWB-2//WP-1	GWB-2/WP-1	GWB-2/WP-3A	GWB-2/WP-1	CLG-2	
203	GROUP	CPT-4	RB-1	GWB-2/PNT-1	GWB-2/PNT-1	GWB-2/PNT-1	GWB-2/PNT-1	CLG-1	
204	CORR	RSF-2	RB-1	GWB-2/PNT-1	GWB-2/PNT-1	GWB-2/PNT-1	GWB-2/PNT-1	CLG-2	
205	RECEPTION	RSF-2	RB-1	GWB-2/PNT-1	GWB-2/PNT-1	GWB-2/PNT-1	GWB-2/PNT-1	CLG-1	
206	CM	CPT-4	RB-1	GWB-2/PNT-1	GWB-2/PNT-1	GWB-2/PNT-1	GWB-2/PNT-1	CLG-1	RS-1
207	CORR	RSF-2	RB-1	GWB-2/PNT-1	GWB-2/PNT-1	GWB-2/PNT-1	GWB-2/PNT-1	CLG-2	
208	CONSUMPTION	RSF-2	ICB	GWB-2/WP-3A	GWB-2/WP-1	GWB-2/WP-1	GWB-2/WP-1	CLG-3	
209	STORAGE	RSF-2	RB-1	GWB-2/PNT-1	GWB-2/PNT-1	GWB-2/PNT-1	GWB-2/PNT-1	CLG-2	
210	SUPER	CPT-4	RB-1	GWB-2/PNT-1	GWB-2/PNT-1	GWB-2/PNT-1	GWB-2/PNT-1	CLG-1	RS-1
211	ELECTRICAL	RSF-2	RB-1	GWB-2/PNT-1	GWB-2/PNT-1	GWB-2/PNT-1	GWB-2/PNT-1	CLG-2	
212	SUAPP	RSF-2	ICB	GWB-2/PNT-1	GWB-2/PNT-1	GWB-2/PNT-2	GWB-2/PNT-1	CLG-1	RS-1
213	DISPENSARY	RSF-2	RB-1	GWB-2/PNT-1	GWB-2/PNT-1	GWB-2/PNT-1	GWB-2/PNT-1	CLG-3	
214	CDC	CPT-4	RB-1	GWB-2/PNT-2	GWB-2/PNT-1	GWB-2/PNT-1	GWB-2/PNT-1	CLG-1	RS-1
215	RESTROOM	RSF-2	RB-1	GWB-2/WP-1	GWB-2/WP-1	GWB-2/WP-1	GWB-2/WP-3A	CLG-2	
216	CDC	CPT-4	RB-1	GWB-2/PNT-2	GWB-2/PNT-1	GWB-2/PNT-1	GWB-2/PNT-1	CLG-1	RS-1
217	LAB	RSF-2	ICB	GWB-2/PNT-1	GWB-2/PNT-1	GWB-2/PNT-1	GWB-2/PNT-1	CLG-1	RS-1

GENERAL NOTES:

1. ALL GWB WALLS AND CEILINGS TO BE PNT-1, UNO.
2. PROVIDE BLOCKING OR BACKING AS REQUIRED FOR ALL WALL MOUNTED ITEMS
3. INSTALL ROLLER SHADES AT EXTERIOR WINDOWS

FINISH STANDARDS SPECIFICATIONS:

1. FINISHES PER SEARHC DESIGN STANDARDS MANUAL.
2. PLEASE FURNISH EXTRA MATERIALS, FROM THE SAME PRODUCT RUN, THAT MATCH PRODUCTS INSTALLED AND THAT ARE PACKAGED WITH PROTECTIVE COVERING FOR STORAGE AND IDENTIFIED WITH LABELS DESCRIBING CONTENTS. FULL-SIZE UNITS EQUAL TO 15 PERCENT OF AMOUNT INSTALLED FOR FLOORING PRODUCTS.

RESILIENT BASE, RB-1:
- MANUFACTURER: ROPPE
- STYLE: TRADITIONAL WALL BASE 4"
- COLOR: SLATE 175

CARPET TILE, CPT-4:
- MANUFACTURER: MOHAWK GROUP
- STYLE: RELAXING FLOORS, MELLOW D
- COLOR: AWAKENING 946
- INSTALLATION: ASHLAR

RESILIENT FLOORING, RSF-2:
- MANUFACTURER: TARKETT
- STYLE: OPTIMA
- COLOR: SILVER BELLS 0872

ADHERED ACOUSTIC TILE CEILING, CLG-1:
- MANUFACTURER: ARMSTRONG
- STYLE: ARMSTRONG LYRA PB DIRECT APPLY
- COLOR: WHITE

SUSPENDED GWB CEILING, CLG-2:
- COLOR: PNT-1
- GYPSUM TYPE: GWB-3

SUSPENDED GWB CEILING, CLG-3:
- COLOR: PNT-1
- GYPSUM TYPE: GWB-2
- 1/2 PLYWOOD ABOVE GYP

WALK OFF MAT, WOM-1
- MANUFACTURER: SHAW
- STYLE: PATH TILE
- COLOR: STERLING 34557
- INSTALLATION: ASHLAR

CASEWORK FACE, PLAM-1:
- MANUFACTURER: FORMICA
- COLOR: BLOND CEDAR 8576

COUNTER TOPS, SSM-1:
- MANUFACTURER: FORMICA
- STYLE: SOLID SURFACE
- COLOR: BIANCO MINERAL 758

COUNTER TOPS, SSM-2:
- MANUFACTURER: CAMBRIA NATURAL QUARTZ
- STYLE: DELGATIE MATTE

PAINT, PNT-1:
- MANUFACTURER: SHERWIN WILLIAMS SELECT
- COLOR: SNOWBOUND SW 7004

FIELD PAINT, PNT-2:
- MANUFACTURER: SHERWIN WILLIAMS SELECT
- COLOR: RAINWASHED SW 6211

WALL PROTECTION, WP-1
- MANUFACTURER: INPRO
- STYLE: PALLADIUM
- COLOR: FEATHER 0238

WALL PROTECTION, WP-3A
- MANUFACTURER: INPRO
- STYLE: PALLADIUM, WOODGRAIN
- COLOR: BEACHWOOD 0559


ROLLER SHADES, RS-1
- MANUFACTURER: DRAPER
- OPENNESS: 3%
- COLOR: WHITE / PLATINUM
- VALANCE: CLEAR ANODIZED ALUMINUM FASCIA

GYPSUM BOARD TYPES:
- GWB-1: INTERIOR GYPSUM WALL BOARD
- GWB-2: IMPACT RESISTANT GYPSUM WALL BOARD WITH MOLD RESISTANCE.
- GWB-3: MOLD RESISTANT GYPSUM WALL BOARD


TYPICAL MOUNTING HEIGHTS - AS APPLICABLE

MOUNTING HEIGHT NOTES:

1. MOUNT ITEMS AT THE HEIGHTS ABOVE FINISH FLOOR LEVELS AS SHOWN ON THE SHEET, UNLESS OTHERWISE NOTED ON INTERIOR ELEVATIONS OR OTHER DRAWINGS.
2. ITEMS HERE PROVIDED FOR ELEVATION REFERENCE ONLY AND MAY NOT ALL BE INCLUDED IN THE WORK

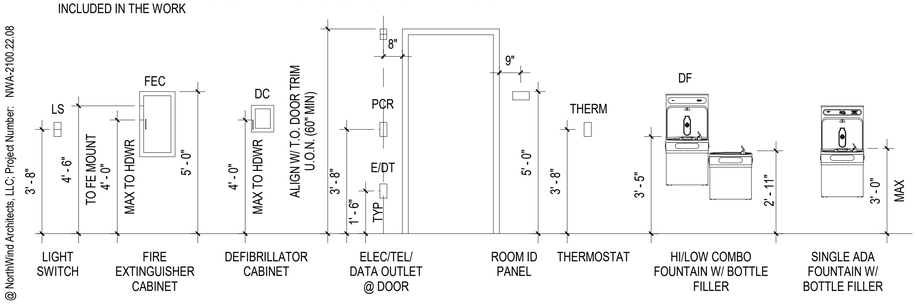


ACCESSORIES/DEVICES

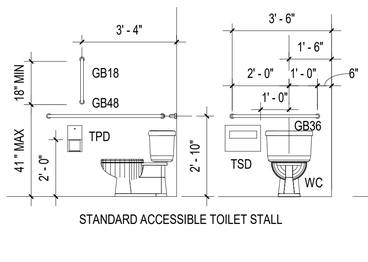


STANDARD ACCESSIBLE TOILET STALL

TYPICAL TOILET STALLS

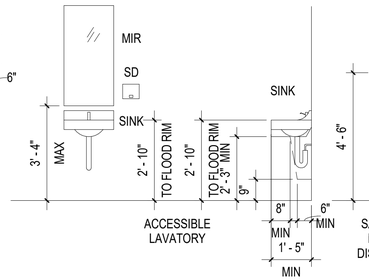

ACCESSIBLE LAVATORY

TYPICAL LAVATORY

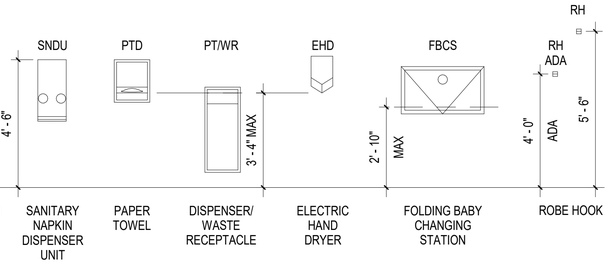

TOILET ROOM ACCESSORIES

@ NorthWind Architects, LLC; Project Number: NWA-2100.22.08

STATE OF ALASKA
49TH
Edward David Hurley
A 12896
REGISTERED ARCHITECT
04/25/2023

NorthWind Architects, LLC
126 Seward St
Juneau, AK 99801
Ph #907.586.6150
www.northwindarch.com

1" ACTUAL

IF THE ABOVE DIMENSION DOES NOT MEASURE ONE INCH (1") EXACTLY, THIS DRAWING WILL HAVE BEEN ENLARGED OR REDUCED, AFFECTING ALL LABEL SCALES.

ALICIA ROBERTS - OPIOID TREATMENT CLINIC ADDITION

SOUTHEAST REGIONAL HEALTH CONSORTIUM
KLAWOCK, ALASKA

SHEET TITLE:
FINISH SCHEDULE & NOTES

CHECKED	BK, DH
DRAWN	HG

issue	date	description

SHEET # **A0.4**


ISSUE DATE 04/25/2023

DOOR TYPES


DOOR & FRAME SCHEDULE

NO.	FROM:	TO:	DOOR TYPE	DOOR WIDTH	DOOR HEIGHT	DOOR MAT	DOOR FIN	FRAME TYPE	FRAME MAT	FRAME FIN	GLAZING TYPE	FIRE RATING	HDWR GROUP	COMMENTS
200	VESTIBULE		D3	3' - 6"	7' - 0"	AL	FF	F1	AL	FF	GL-1	NR	01	AC, AO BOTH SIDES
200A	VESTIBULE	WAITING	D3	3' - 6"	7' - 0"	AL	FF	F1	AL	FF	GL-1	NR	01	AC, AO BOTH SIDES
202	WAITING	RESTROOM	D1	3' - 0"	7' - 0"	WD	PLAM	F1	HM	PT		NR	02	AC, PB
203A	GROUP	WAITING	D1	3' - 0"	7' - 0"	WD	PLAM	F1	HM	PT		NR	03	AC
203B	CORR	GROUP	D1	3' - 0"	7' - 0"	WD	PLAM	F1	HM	PT		NR	03	AC BOTH SIDES
204A	WAITING	CORR	D2	3' - 0"	7' - 0"	WD	PLAM	F1	HM	PT	GL-3	NR	03	AC, PB
204B	CORR		D1	3' - 0"	7' - 0"	WD	PLAM	F1	HM	PT		NR	03	AC BOTH SIDES
205	CORR	RECEPTION	D2	3' - 0"	7' - 0"	WD	PLAM	F1	HM	PT	GL-3	NR	04	AC
206	CORR	CM	D3	3' - 0"	7' - 0"	WD	PLAM	F1	HM	PT	GL-2T	NR	04	AC
207A	CORR	CORR	D2	3' - 0"	7' - 0"	WD	PLAM	F1	HM	PT	GL-3	NR	03	AC
207B	CORR		D1	3' - 0"	7' - 0"	WD	PLAM	F1	HM	PT		NR	10	AC
208	CORR	CONSUMPTION	D1	3' - 0"	7' - 0"	WD	PLAM	F1	HM	PT		NR	05	
209	STORAGE	CORR	D1	3' - 0"	7' - 0"	WD	PLAM	F1	HM	PT		NR	06	
210	CORR	SUPER	D3	3' - 0"	7' - 0"	WD	PLAM	F1	HM	PT	GL-2T	NR	04	
211	CORR	ELECTRICAL	D5	5' - 0"	7' - 0"	WD	PLAM	F1	HM	PT			06	
212	CORR	SUAPP	D3	3' - 0"	7' - 0"	WD	PLAM	F1	HM	PT	GL-2T	NR	08	
213	CORR	DISPENSARY	D1	3' - 0"	7' - 0"	WD	PLAM	F1	HM	PT		NR	03	AC
214	CORR	CDC	D3	3' - 0"	7' - 0"	WD	PLAM	F1	HM	PT	GL-2T	NR	07	
215	RESTROOM	CORR	D1	3' - 0"	7' - 0"	WD	PLAM	F1	HM	PT		NR	09	
216	CORR	CDC	D3	3' - 0"	7' - 0"	WD	PLAM	F1	HM	PT	GL-2T	NR	07	
217	CORR	LAB	D1	3' - 0"	7' - 0"	WD	PLAM	F1	HM	PT		NR	07	

DOOR TYPES:

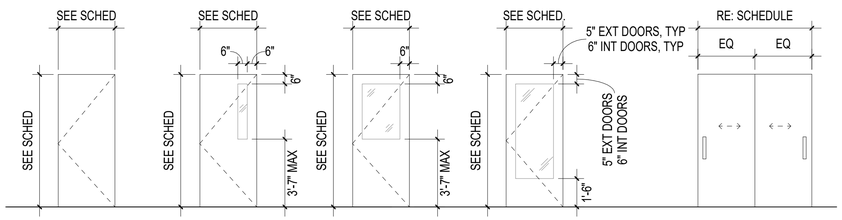

FRAME TYPES:

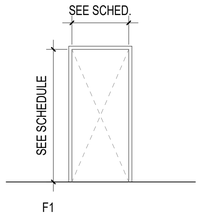

DOOR HARDWARE GROUPS

HW SET 01: ENTRY DOORS 200 & 200A
1 EA PIVOT SET
1 EA INTERMEDIATE
1 EA DEADLATCH
2 EA CYLINDER
1 EA INTERCHANGEABLE CORE
1 EA ELECTRIC STRIKE
1 EA PUSH BAR & PULL
1 EA CONC OVERHEAD STOP
1 EA AUTOMATIC OPENER
2 EA ACTUATOR, JAMB MOUNT
1 EA THRESHOLD
1 EA GASKETING
1 EA SWEEP
1 EA DOOR POSITION SWITCH
1 EA CARD READER
1 EA POWER SUPPLY

HW SET 02: RESTROOM 202
3 EA HINGES
1 EA PRIVACY LOCKSET W/ INDICATOR
1 EA WALL STOP
1 EA KICK PLATE
1 EA COAT HOOK
3 EA SILENCERS
1 EA ELECTRIC STRIKE
1 EA REX DEVICE
1 EA DOOR POSITION SWITCH
1 EA CARD READER
1 EA REMOTE PUSH BUTTON

HW SET 03: CONTROL DOORS 203A & B, 204A & B, 207A, 213
3 EA HINGES
1 EA LOCKSET (STOREROOM)
1 EA CONSTRUCTION CORE
1 EA FINAL CORE
1 EA ELECTRIC STRIKE, FAIL SECURE
- NOTE: FAIL SAFE ON PULL SIDE OF 204A*
1 EA PUSH TO EXIT BAR (AT 203A ONLY)
1 EA CLOSER
1 EA KICK PLATE
1 EA WALL STOP
3 EA SILENCERS
1 EA REX DEVICE
1 EA DOOR POSITION SWITCH
1 EA CARD READER (2 EA. WHERE SCHEDULED)
1 EA REMOTE PUSH BUTTON (WHERE SCHEDULED)

HW SET 04: CONTROL DOORS 205 & 206
3 EA HINGES
1 EA LOCKSET (OFFICE)
1 EA CONSTRUCTION CORE
1 EA FINAL CORE
1 EA WALL STOP
3 EA SILENCERS
1 EA REX DEVICE
1 EA DOOR POSITION SWITCH
1 EA CARD READER

HW SET 05: CONSUMPTION 208
3 EA HINGES
1 EA LOCKSET (CLASSROOM) W/ INDICATOR
1 EA CONSTRUCTION CORE
1 EA FINAL CORE
1 EA CLOSER
2 EA KICK PLATE
1 EA WALL STOP

HW SET 06: STORAGE 209, 211
3 EA HINGES
1 EA LOCKSET (STOREROOM)
1 EA CONSTRUCTION CORE
1 EA FINAL CORE
1 EA KICK PLATE
1 EA WALL STOP
3 EA SILENCERS

HW SET 07: OFFICES 210, 214, 216, 217
3 EA HINGES
1 EA LOCKSET (OFFICE)
1 EA CONSTRUCTION CORE
1 EA FINAL CORE
1 EA WALL STOP
3 EA SILENCERS
1 EA COAT HOOK

HW SET 08: SUAPP 212
3 EA HINGES
1 EA LOCKSET (PASSAGE)
1 EA CONSTRUCTION CORE
1 EA FINAL CORE
1 EA WALL STOP
1 EA COAT HOOK
3 EA SILENCERS

HW SET 09: RESTROOM 215
3 EA HINGES
1 EA MORTISE PRIVACY SET W/ INDICATOR
1 EA WALL STOP
1 EA KICK PLATE
1 EA COAT HOOK
3 EA SILENCERS


HW SET 10: STAFF ENTRANCE 207B
3 EA HINGE, FULL MORTISE, HVY WT
1 EA ELECTRIC STRIKE, FAIL SECURE
1 EA PUSH BAR & PULL
1 EA CONC OVERHEAD STOP
1 EA THRESHOLD
1 EA GASKETING
1 EA SWEEP
1 EA DOOR POSITION SWITCH
1 EA CARD READER
1 EA POWER SUPPLY

WINDOW TYPES


WINDOW SCHEDULE

ID	WINDOW WIDTH	WINDOW HEIGHT	WINDOW HEAD HEIGHT	COMMENTS
W4	4' - 6"	4' - 0"	7' - 0"	


NOTE: ALL GLAZING TO BE TYPE GL-1T, UON

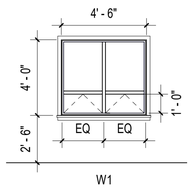

STOREFRONT TYPES

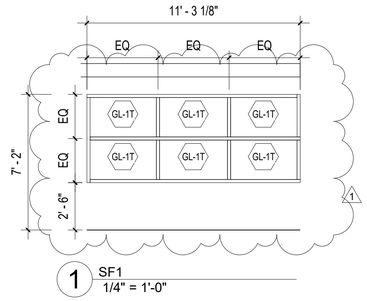

1 SF1
1/4" = 1'-0"

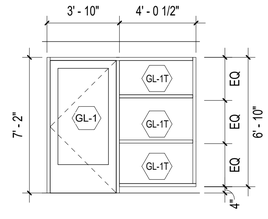

2 SF2
1/4" = 1'-0"

GENERAL NOTES:

1. ALL ROUGH OPENING DIMENSIONS FOR ESTABLISHING FRAME SIZES SHALL BE FIELD VERIFIED BY CONTRACTOR.
2. ALL EXTERIOR DOORS PROVIDED WITH WEATHER SEALS.
3. ALL HOLLOW METAL DOORS AND FRAMES TO BE MINIMUM G-90 GALVANIZED.

ABBREVIATIONS:

AC	ACCESS CONTROL
AC-JM	ACCESS CONTROL - JAMB MOUNT
AE	ALARMED EGRESS
ALUM	ALUMINUM
COHMF	CASED OPENING HOLLOW METAL FRAME
DAH	DOUBLE ACTING HINGE
DC	DOOR CLOSER
DE	DELAYED EGRESS
FF	FACTORY FINISH; COORDINATE WITH SPEC
FG	FIBERGLASS
GL	GLASS
HM	HOLLOW METAL
HO	HOLD OPEN
IHM	INSULATED HOLLOW METAL
IRFV	IMPACT RESISTANT FACE VENEER
ML	MAGNETIC LOCK
PLAM	PLASTIC LAMINATE
PNT	PAINT
PNC	PANIC HARDWARE
RLR	REMOTE LATCH RELEASE
SEE ELEV	SEE ELEVATION
SEE SPEC	SEE SPECIFICATION
SFD	SPECIAL FUNCTION DOOR
WD	WOOD

GLAZING TYPES

GL-1	EXTERIOR DOUBLE PANE INSULATED SAFETY GLAZING
GL-1T	EXTERIOR DOUBLE PANE INSULATED SAFETY GLAZING - TRANSLUCENT
GL-2	INTERIOR SINGLE PANE SAFETY GLAZING
GL-2T	INTERIOR SINGLE PANE SAFETY GLAZING - TRANSLUCENT
GL-3	INTERIOR SINGLE PANE SECURITY GLAZING

STATE OF ALASKA
49TH
Edward David Hurley
A 12896
REGISTERED PROFESSIONAL ARCHITECT

04/25/2023

NorthWind Architects, LLC
126 Seward St
Juneau, AK 99801
Ph #907.586.6150
www.northwindarch.com

1" ACTUAL

IF THE ABOVE DIMENSION DOES NOT MEASURE ONE INCH (1") EXACTLY, THIS DRAWING WILL HAVE BEEN ENLARGED OR REDUCED, AFFECTING ALL LABEL SCALES.

ALICIA ROBERTS - OPIOID TREATMENT CLINIC ADDITION

SOUTHEAST REGIONAL HEALTH CONSORTIUM
KLAWOCK, ALASKA

SHEET TITLE:
OPENING SCHEDULES


CHECKED	BK, DH
DRAWN	HG

issue	date	description
1	04/25/2023	Revision 01

SHEET # **A0.5**

ISSUE DATE 04/25/2023

@ NorthWind Architects, LLC; Project Number: NWA-2100.22.08

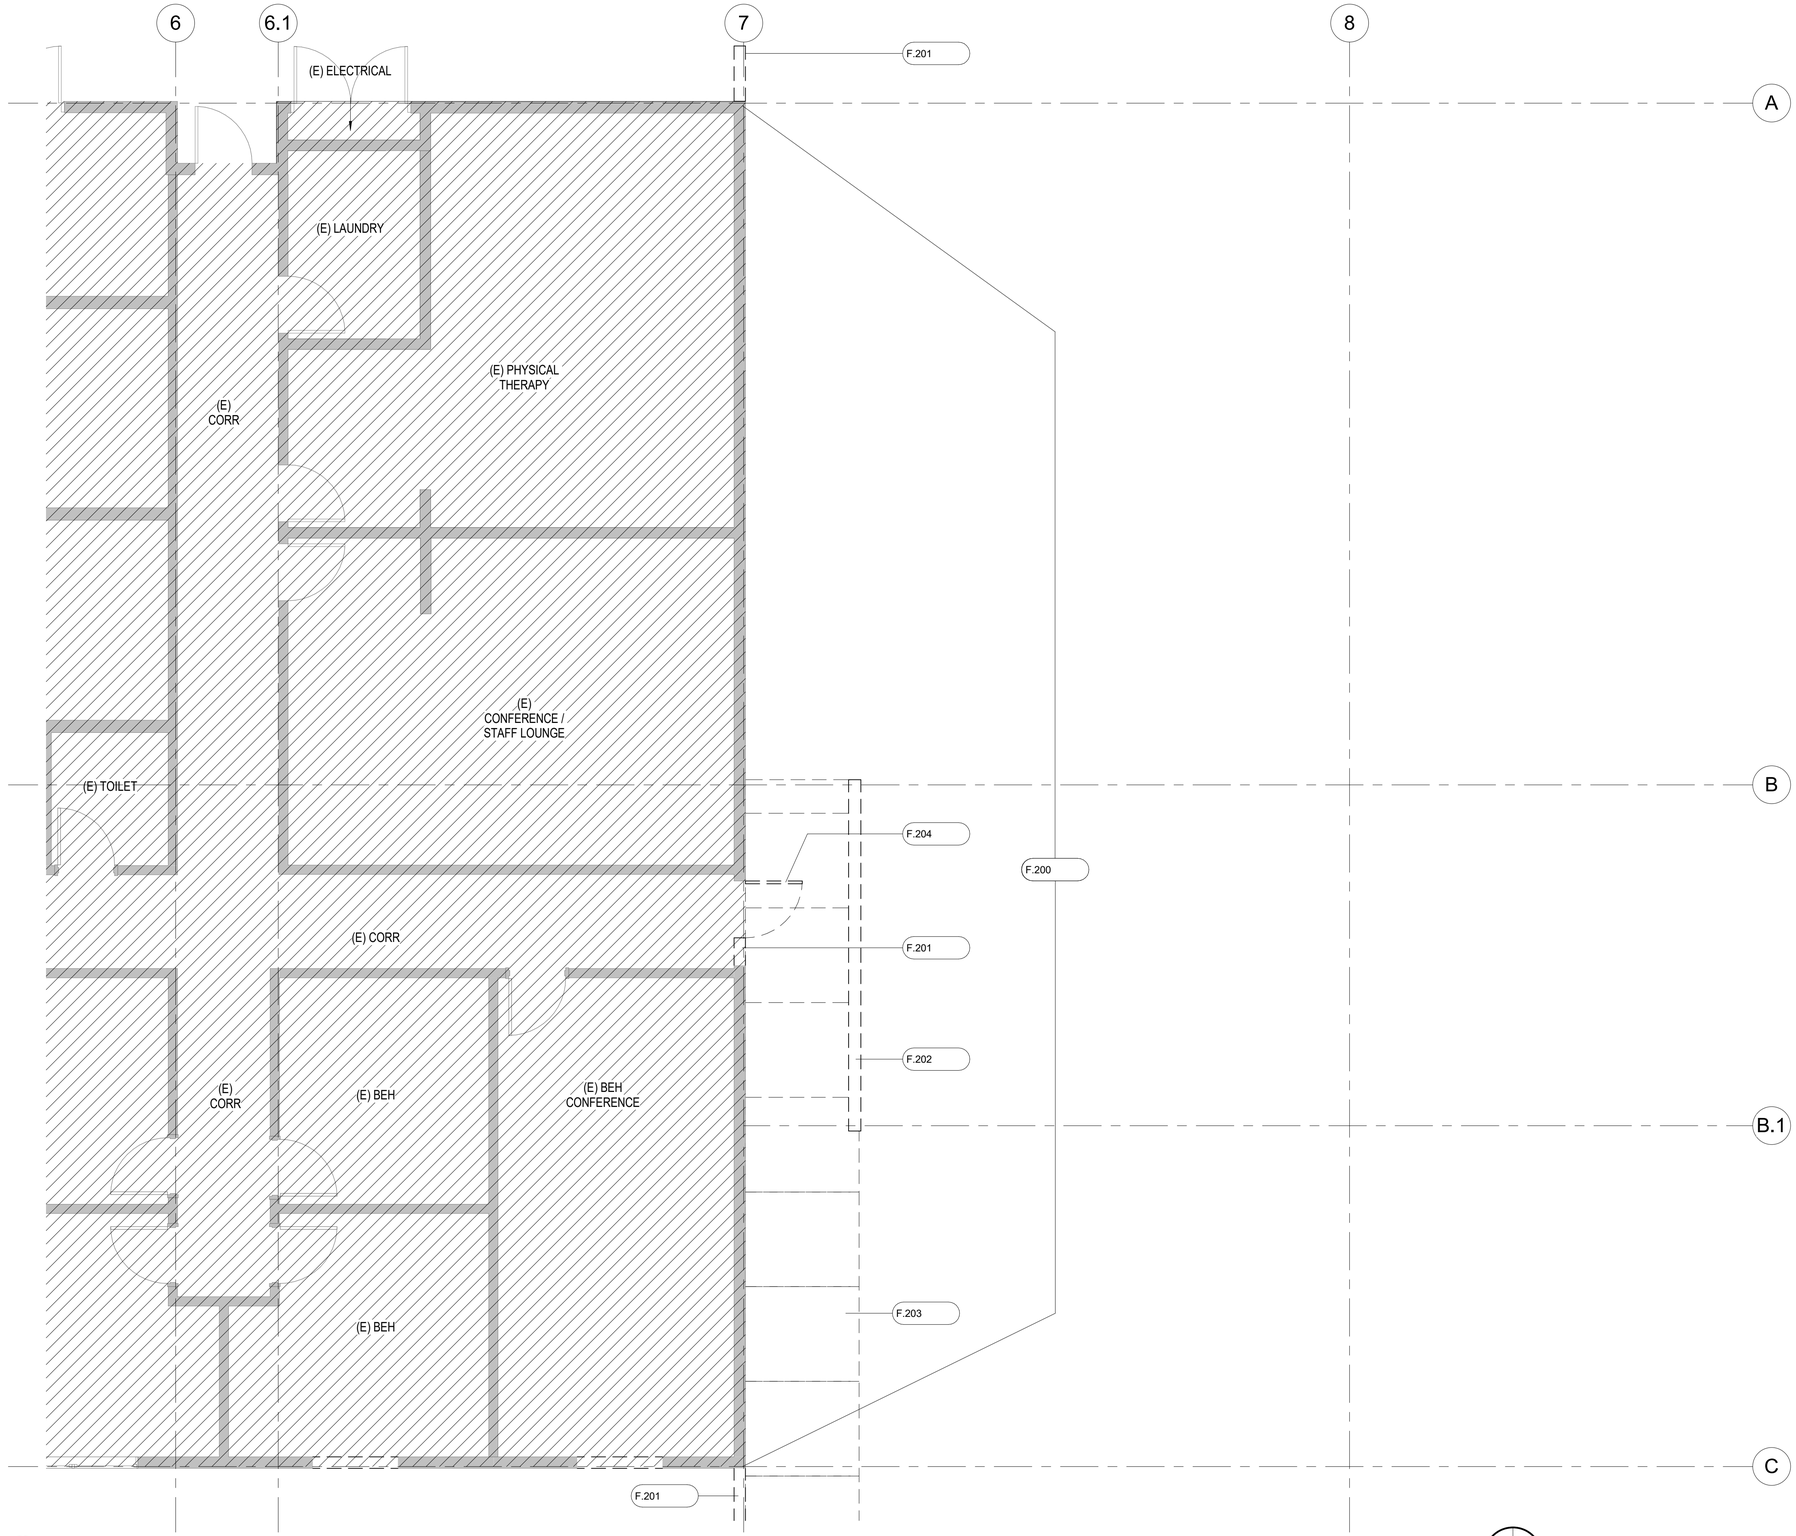

1 DEMO PLAN
1/4" = 1'-0"

GENERAL NOTES:

1. CONTRACTOR SHALL FIELD VERIFY ACTUAL BUILDING CONDITIONS AND DIMENSIONS. WHERE DISCREPANCIES OR CONFLICTS ARE FOUND, NOTIFY ARCHITECT PRIOR TO COMMENCING WORK.
2. DO NOT SCALE OFF OF DRAWINGS.
3. DIMENSIONS ARE TO GRIDLINE, FACE OR CENTER OF FRAMING UNO.
4. STRUCTURAL ELEMENTS SHOWN IN ARCHITECTURAL DRAWINGS FOR REFERENCE ONLY. SEE STRUCTURAL DRAWINGS FOR ALL STRUCTURAL INFORMATION.
5. CONTRACTOR SHALL FULLY PROTECT ALL AREAS ADJACENT TO WORK AREA FROM DUST, FUMES, ODORS AND EXCESSIVE NOISE USING CONSTRUCTION BARRIERS. CONTRACTOR SHALL PREPARE AND SUBMIT FOR REVIEW CONSTRUCTION BARRIER DESIGN PRIOR TO COMMENCING WORK.
6. DEMOLISH AND DISPOSE OF ALL ARCHITECTURAL ITEMS AND ALL WALL, FLOOR AND CEILING FINISHES INSIDE WORK LIMITS, UNO.
7. SEE MECH AND ELEC DWGS FOR EXTENT OF MECH. AND ELEC. DEMOLITION. PROTECT IN PLACE ALL ITEMS INDICATED TO REMAIN.


SHEET NOTES:

F.200	EXTERIOR CLADDING AND SHEATHING TO BE DEMO'D TO FULL EXTENTS OF GRID LINE 7 AND AS REQUIRED FOR TIE IN TO NEW CONSTRUCTION
F.201	FIN WALL TO BE DEMO'D
F.202	WALL AND ABOVE CANOPY TO BE DEMO'D
F.203	SIDEWALK TO BE DEMO'D
F.204	DOOR TO BE REMOVED - DEMO TO BE PHASED SO THAT DOOR IS ONLY REMOVED WHEN REPLACEMENT DOOR IS ON SITE

LEGEND:

- (E) WALL / PARTITION TO REMAIN
- (E) PARTITION TO BE DEMOLISHED
- NOT IN SCOPE

KEY PLAN:

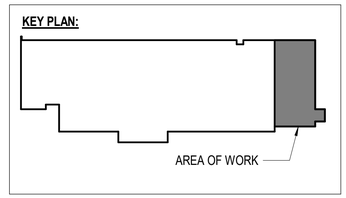

STATE OF ALASKA
49TH
Edward David Hurley
A 12896
REGISTERED ARCHITECT
04/25/2023

NorthWind Architects, LLC
126 Seward St
Juneau, AK 99801
Ph #907.586.6150
www.northwindarch.com

1" ACTUAL

IF THE ABOVE DIMENSION DOES NOT MEASURE ONE INCH (1") EXACTLY, THIS DRAWING WILL HAVE BEEN ENLARGED OR REDUCED, AFFECTING ALL LABEL SCALES.

ALICIA ROBERTS - OPIOID TREATMENT CLINIC ADDITION

SOUTHEAST REGIONAL HEALTH CONSORTIUM
KLAWOCK, ALASKA

SHEET TITLE:
DEMOLITION FLOOR PLAN


CHECKED	BK, DH
DRAWN	HG

issue	date	description

SHEET # **A1.1**

ISSUE DATE 04/25/2023

© NorthWind Architects, LLC; Project Number: NWA-2100.22.08

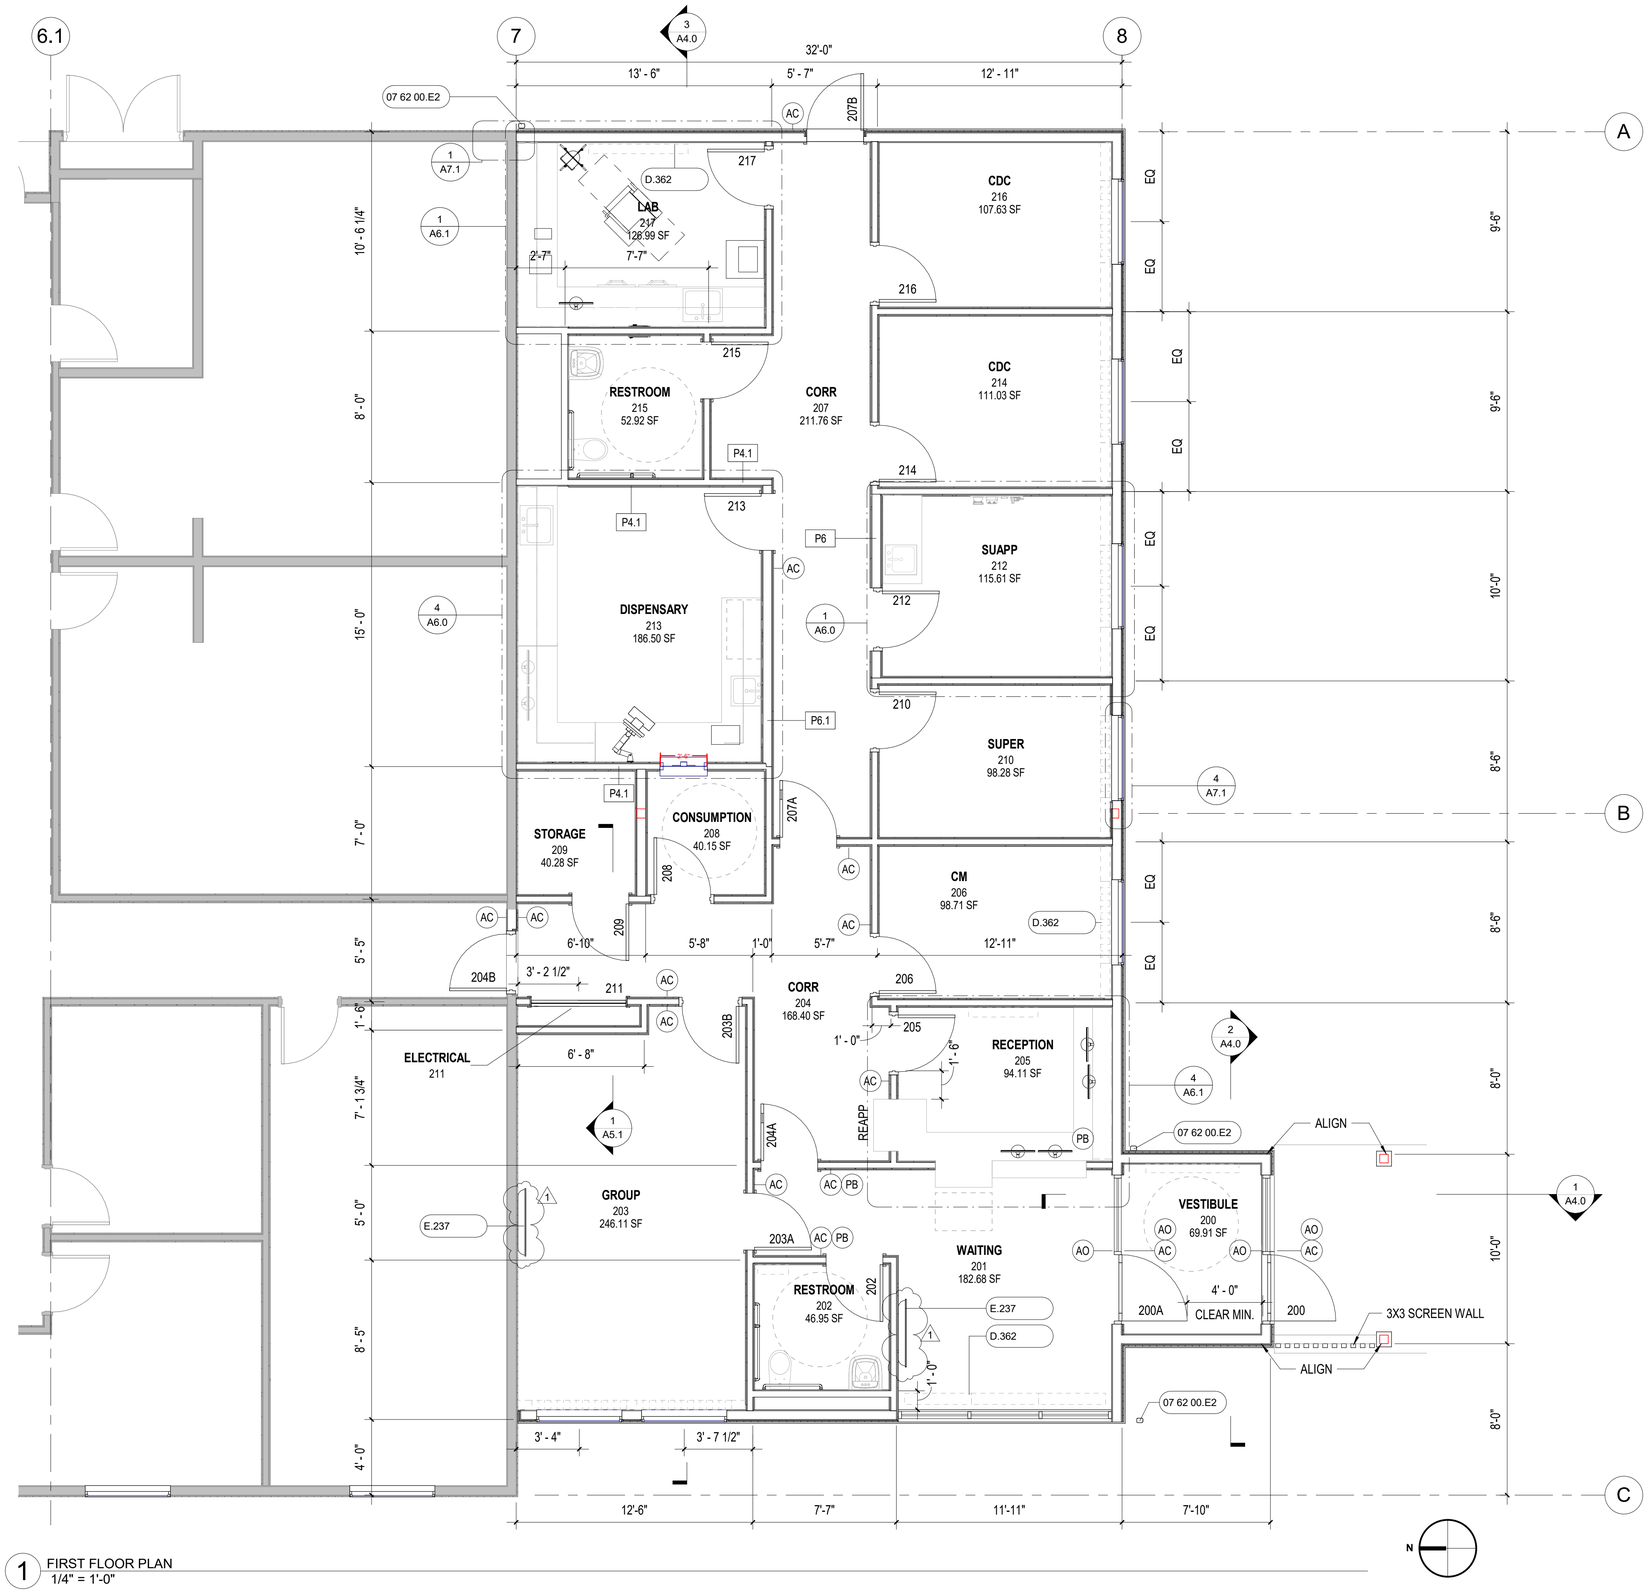

1 FIRST FLOOR PLAN
1/4" = 1'-0"

GENERAL NOTES:

1. CONTRACTOR SHALL FIELD VERIFY ACTUAL BUILDING CONDITIONS AND DIMENSIONS. WHERE DISCREPANCIES OR CONFLICTS ARE FOUND, NOTIFY ARCHITECT PRIOR TO COMMENCING WORK.
2. DO NOT SCALE OFF OF DRAWINGS.
3. DIMENSIONS ARE TO GRIDLINE, FACE OR CENTER OF FRAMING UNO.
4. ALL PARTITIONS ARE TYPE P4, UNO.
5. WHERE DOOR OPENINGS ARE NOT DIMENSIONED, LOCATE DOOR OPENINGS TO ENSURE 3" MIN JAMB FRAMING.
6. THE MAJORITY OF ALL FFE ITEMS ARE OFOI AND ARE NOT IN CONTRACT, HOWEVER LIMITED ITEMS ARE SHOWN L DRAWINGS FOR COORDINATION PURPOSES. SEE FFE SHEETS FOR GENERAL FFE INFORMATION AND FFE SHEETS AND PROJECT MANUAL FOR CFCI FFE INFORMATION.


SHEET NOTES:

07 62 00.E2	SHEET METAL DOWNSPOUT
D.362	FIN TUBE HEATER REF. MECHANICAL
E.237	WALL MOUNTED TV (OFOI)

LEGEND:

- NEW PARTITIONS
- EXISTING PARTITIONS TO REMAIN
- STRUCTURAL FRAMING, REF. STRUCT.

KEY PLAN:

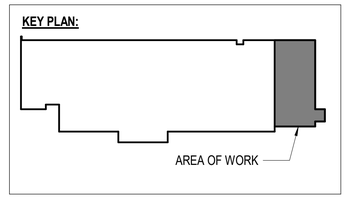

STATE OF ALASKA
49TH
Edward David Hurley
A 12896
REGISTERED ARCHITECT
04/25/2023

NorthWind Architects, LLC
126 Seward St
Juneau, AK 99801
Ph #907.586.6150
www.northwindarch.com

1" ACTUAL

IF THE ABOVE DIMENSION DOES NOT MEASURE ONE INCH (1") EXACTLY, THIS DRAWING WILL HAVE BEEN ENLARGED OR REDUCED, AFFECTING ALL LABEL SCALES.

ALICIA ROBERTS - OPIOID TREATMENT CLINIC ADDITION

SOUTHEAST REGIONAL HEALTH CONSORTIUM
KLAWOCK, ALASKA

SHEET TITLE:
FLOOR PLAN

CHECKED	BK, DH
DRAWN	HG

issue	date	description
1	04/25/2023	Revision 01

SHEET # **A2.1**

ISSUE DATE 04/25/2023

© NorthWind Architects, LLC; Project Number: NWA-2100.22.08



1 FIRST FLOOR REFLECTED CEILING PLAN
1/4" = 1'-0"

© NorthWind Architects, LLC, Project Number: NWA-2100.22.08

GENERAL NOTES:

1. CONTRACTOR SHALL FIELD VERIFY ACTUAL BUILDING CONDITIONS AND DIMENSIONS. WHERE DISCREPANCIES OR CONFLICTS ARE FOUND, NOTIFY ARCHITECT PRIOR TO COMMENCING WORK.
2. DO NOT SCALE OFF OF DRAWINGS
3. ALL CEILING HEIGHTS ARE 8' - 0" AFF, UNO.
4. LINEWORK DEPICTING MEP ITEMS FOR REFERENCE ONLY. COORDINATE LOCATION OF ALL MEP ITEMS WITH MEP.
5. CENTER MEP ITEMS INCLUDING SPRINKLER HEADS IN CEILING TILES.
6. LINEWORK DEPICTING CEILING TILES IS TO SHOW EXTENT ONLY. POSITION GRID SUCH THAT NO EDGE TILES IS LESS THAN 6" IN WIDTH. CENTER GRID IN SPACES WHEREVER POSSIBLE.
7. LINEWORK DEPICTING CEILING PENETRATIONS ARE SHOWN FOR REFERENCE ONLY. SEE MEP.


SHEET NOTES:

08 31 13	MECH MEZZANINE ACCESS PANEL
C.337	TRANSFORMER ABOVE
C.339	5 1/2" ACOUSTIC SOUND BATTS IN HARDLID CEILING CAVITY ABOVE ROOM

LEGEND:

- NEW WALLS
- EXISTING WALLS TO REMAIN
- GYPSUM HARD LID CEILING
- GYPSUM SECURITY CEILING - 1/2" PLYWOOD ABOVE GYP LAYER
- ADHERED ACOUSTIC CEILING TILE

KEY PLAN:

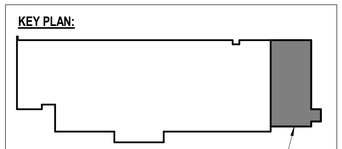

STATE OF ALASKA
49TH
Edward David Hurley
A 12896
REGISTERED ARCHITECT
04/25/2023

NorthWind Architects, LLC
126 Seward St
Juneau, AK 99801
Ph #907.586.6150
www.northwindarch.com

1" ACTUAL

IF THE ABOVE DIMENSION DOES NOT MEASURE ONE INCH (1") EXACTLY, THIS DRAWING WILL HAVE BEEN ENLARGED OR REDUCED, AFFECTING ALL LABEL SCALES.

ALICIA ROBERTS - OPIOID TREATMENT CLINIC ADDITION

SOUTHEAST REGIONAL HEALTH CONSORTIUM
KLAWOCK, ALASKA


SHEET TITLE:
REFLECTED CEILING PLAN

CHECKED	BK, DH
DRAWN	HG

issue	date	description

SHEET # **A2.2**

ISSUE DATE 04/25/2023

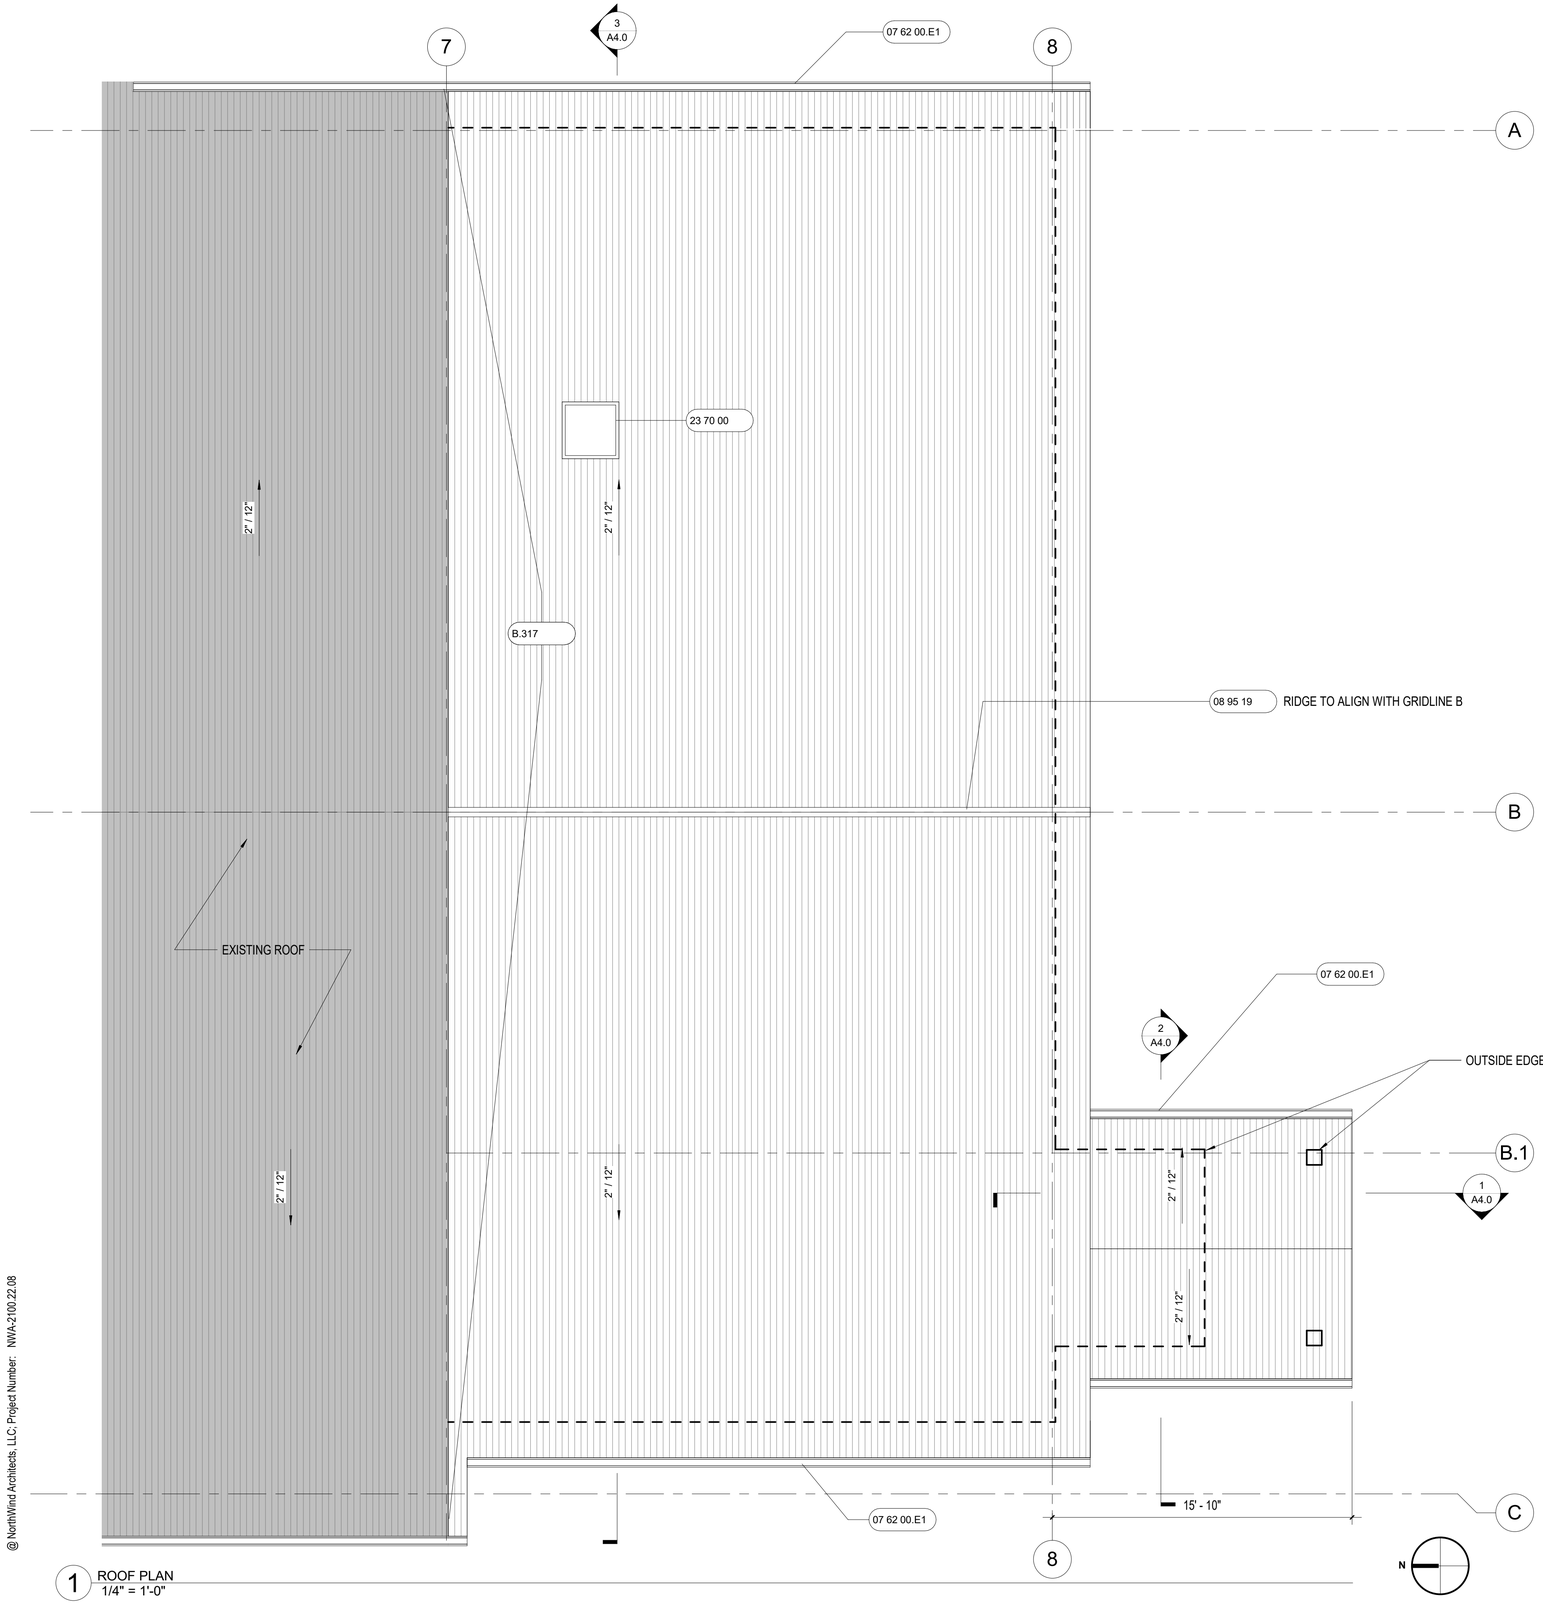

1 ROOF PLAN
1/4" = 1'-0"


GENERAL NOTES:

1. CONTRACTOR SHALL FIELD VERIFY ACTUAL BUILDING CONDITIONS AND DIMENSIONS. WHERE DISCREPANCIES OR CONFLICTS ARE FOUND, NOTIFY ARCHITECT PRIOR TO COMMENCING WORK.
2. DIMENSIONS ARE TO GRIDLINE, FACE OR CENTER OF FRAMING UNO.

SHEET NOTES:

07 62 00.E1	SHEET METAL GUTTER
08 95 19	RIDGE VENT
23 70 00	ROOF CURB - SIZE AND LOCATION PER MECHANICAL
B.317	MATCH AND INTEGRATE NEW ROOF INTO EXISTING - PATCH AS NEEDED

KEY PLAN:

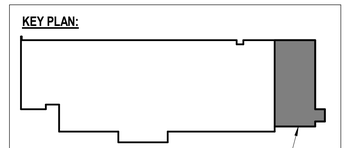

STATE OF ALASKA
49TH
Edward David Hurley
A 12896
REGISTERED ARCHITECT
04/25/2023

NorthWind Architects, LLC
126 Seward St
Juneau, AK 99801
Ph #907.586.6150
www.northwindarch.com

1" ACTUAL

IF THE ABOVE DIMENSION DOES NOT MEASURE ONE INCH (1") EXACTLY, THIS DRAWING WILL HAVE BEEN ENLARGED OR REDUCED, AFFECTING ALL LABEL SCALES.

ALICIA ROBERTS - OPIOID TREATMENT CLINIC ADDITION

SOUTHEAST REGIONAL HEALTH CONSORTIUM
KLAWOCK, ALASKA

SHEET TITLE:
ROOF PLAN


CHECKED	BK, DH
DRAWN	HG

issue	date	description


SHEET # **A2.4**

ISSUE DATE 04/25/2023

© NorthWind Architects, LLC; Project Number: NWA-2100.22.08

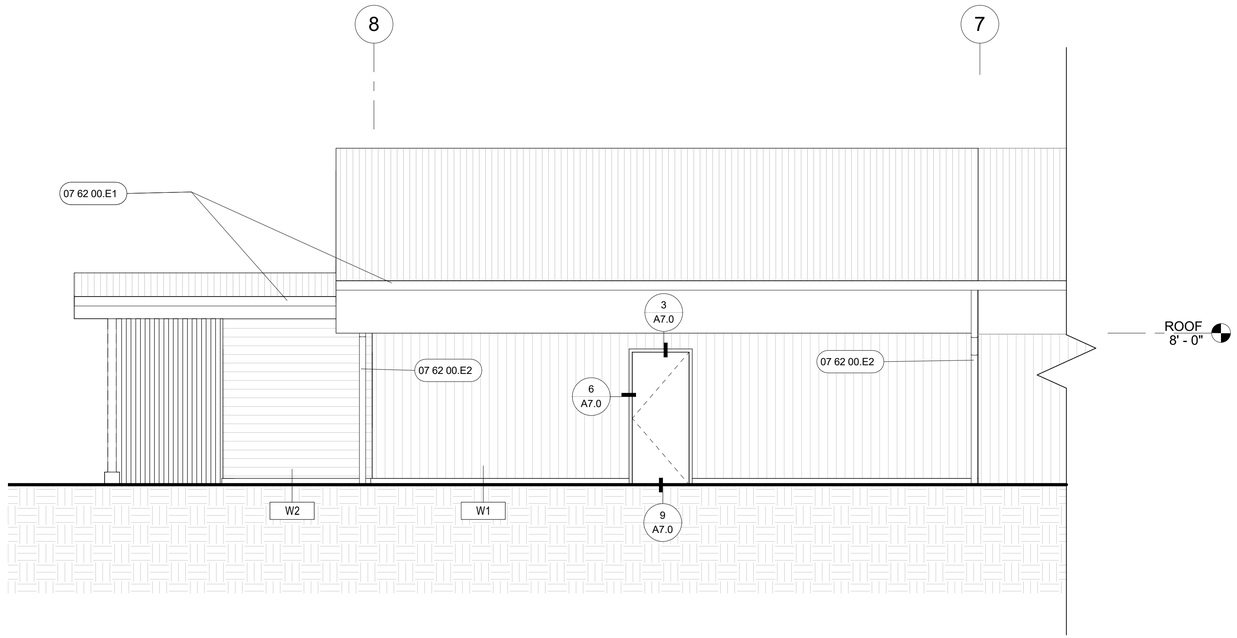

1 BUILDING ELEVATION_EAST
1/4" = 1'-0"

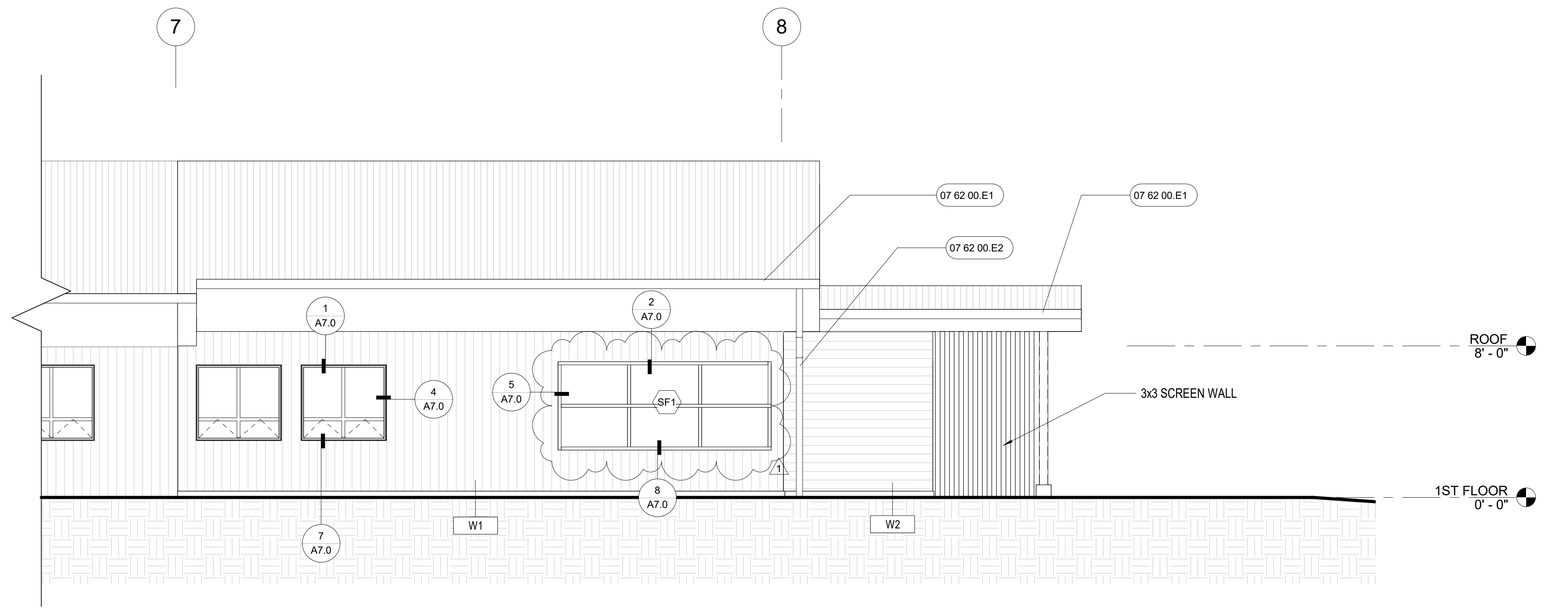

2 BUILDING ELEVATION_WEST
1/4" = 1'-0"

GENERAL NOTES:

1. CONTRACTOR SHALL FIELD VERIFY ACTUAL BUILDING CONDITIONS AND DIMENSIONS. WHERE DISCREPANCIES OR CONFLICTS ARE FOUND, NOTIFY ARCHITECT PRIOR TO COMMENCING WORK.
2. DO NOT SCALE OFF OF DRAWINGS.
3. DIMENSIONS ARE TO GRIDLINE, FACE OR CENTER OF FRAMING UNO.
4. STRUCTURAL ELEMENTS SHOWN IN ARCHITECTURAL DRAWINGS FOR REFERENCE ONLY. SEE STRUCTURAL DRAWINGS FOR ALL STRUCTURAL INFORMATION.
5. SECTION DRAWINGS FOR REFERENCE ONLY IDENTIFY DATUM AND DETAILS. NOT FOR CONSTRUCTION.

SHEET NOTES:

07 62 00.E1	SHEET METAL GUTTER
07 62 00.E2	SHEET METAL DOWNSPOUT

STATE OF ALASKA
49TH
Edward David Hurley
A 12896
REGISTERED ARCHITECT
04/25/2023

NorthWind Architects, LLC
126 Seward St
Juneau, AK 99801
Ph #907.586.6150
www.northwindarch.com

1" ACTUAL
IF THE ABOVE DIMENSION DOES NOT MEASURE ONE INCH (1") EXACTLY, THIS DRAWING WILL HAVE BEEN ENLARGED OR REDUCED, AFFECTING ALL LABEL SCALES.

ALICIA ROBERTS - OPIOID TREATMENT CLINIC ADDITION

SOUTHEAST REGIONAL HEALTH CONSORTIUM
KLAWOCK, ALASKA

SHEET TITLE:
BUILDING ELEVATIONS

CHECKED	BK, DH
DRAWN	HG

issue	date	description
1	04/25/2023	Revision 01

SHEET # **A3.0**

ISSUE DATE 04/25/2023


© NorthWind Architects, LLC; Project Number: NWA-2100.22.08

GENERAL NOTES:

1. CONTRACTOR SHALL FIELD VERIFY ACTUAL BUILDING CONDITIONS AND DIMENSIONS. WHERE DISCREPANCIES OR CONFLICTS ARE FOUND, NOTIFY ARCHITECT PRIOR TO COMMENCING WORK.
2. DO NOT SCALE OFF OF DRAWINGS.
3. DIMENSIONS ARE TO GRIDLINE, FACE OR CENTER OF FRAMING UNO.
4. STRUCTURAL ELEMENTS SHOWN IN ARCHITECTURAL DRAWINGS FOR REFERENCE ONLY. SEE STRUCTURAL DRAWINGS FOR ALL STRUCTURAL INFORMATION.
5. SECTION DRAWINGS FOR REFERENCE ONLY IDENTIFY DATUM AND DETAILS. NOT FOR CONSTRUCTION.

SHEET NOTES:

07 62 00.E1	SHEET METAL GUTTER
07 62 00.E2	SHEET METAL DOWNSPOUT
08 95 19	RIDGE VENT

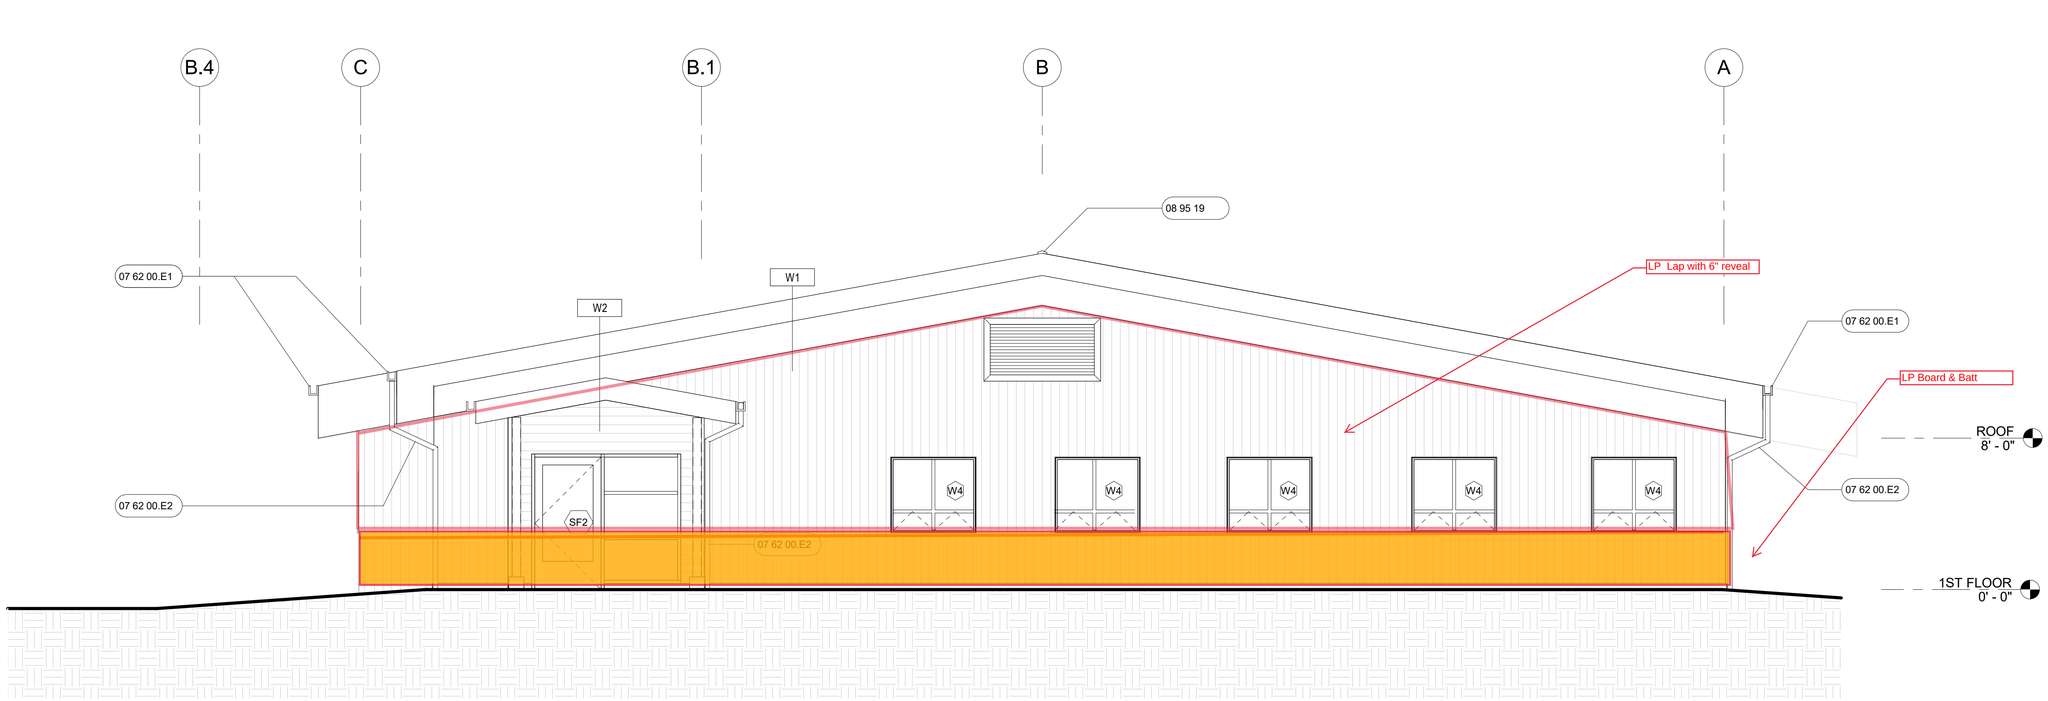

1 BUILDING ELEVATION_SOUTH
1/4" = 1'-0"

© NorthWind Architects, LLC; Project Number: NWA-2100.22.08

STATE OF ALASKA
49TH
Edward David Hurley
A 12896
REGISTERED PROFESSIONAL ARCHITECT

04/25/2023

NorthWind Architects, LLC
126 Seward St
Juneau, AK 99801
Ph #907.586.6150
www.northwindarch.com

1" ACTUAL

IF THE ABOVE DIMENSION DOES NOT MEASURE ONE INCH (1") EXACTLY, THIS DRAWING WILL HAVE BEEN ENLARGED OR REDUCED, AFFECTING ALL LABEL SCALES.

ALICIA ROBERTS - OPIOID TREATMENT CLINIC ADDITION

SOUTHEAST REGIONAL HEALTH CONSORTIUM
KLAWOCK, ALASKA


SHEET TITLE:
BUILDING ELEVATIONS

CHECKED	BK, DH
DRAWN	HG


issue	date	description

SHEET # **A3.1**


ISSUE DATE 04/25/2023

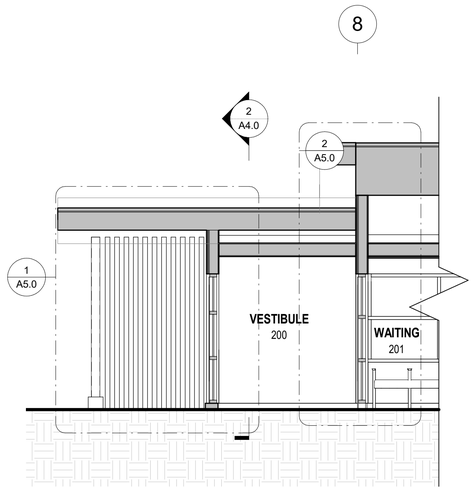

1 VESTIBULE SECTION - N/S
1/4" = 1'-0"

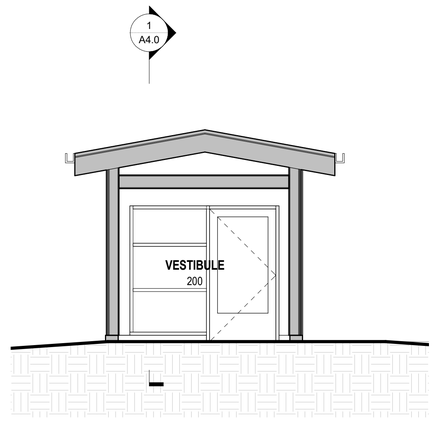

2 VESTIBULE SECTION - E/W
1/4" = 1'-0"

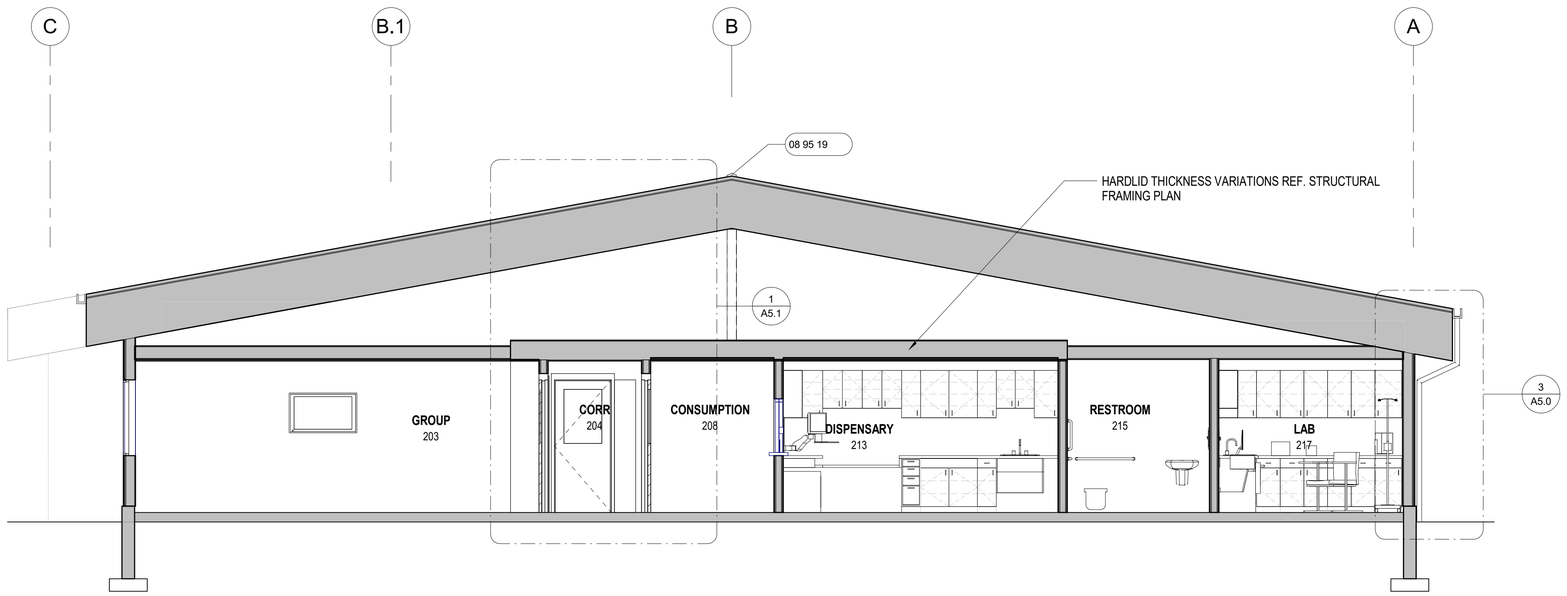

3 BUILDING SECTION - E/W
1/4" = 1'-0"

© NorthWind Architects, LLC; Project Number: NWA-2100.22.08

GENERAL NOTES:

1. CONTRACTOR SHALL FIELD VERIFY ACTUAL BUILDING CONDITIONS AND DIMENSIONS. WHERE DISCREPANCIES OR CONFLICTS ARE FOUND, NOTIFY ARCHITECT PRIOR TO COMMENCING WORK.
2. DO NOT SCALE OFF OF DRAWINGS.
3. DIMENSIONS ARE TO GRIDLINE, FACE OR CENTER OF FRAMING UNO.
4. STRUCTURAL ELEMENTS SHOWN IN ARCHITECTURAL DRAWINGS FOR REFERENCE ONLY. SEE STRUCTURAL DRAWINGS FOR ALL STRUCTURAL INFORMATION.
5. SECTION DRAWINGS FOR REFERENCE ONLY IDENTIFY DATUM AND DETAILS. NOT FOR CONSTRUCTION.

SHEET NOTES:

08 95 19	RIDGE VENT



04/25/2023

NorthWind Architects, LLC
126 Seward St
Juneau, AK 99801
Ph #907.586.6150
www.northwindarch.com

1" ACTUAL

IF THE ABOVE DIMENSION DOES NOT MEASURE ONE INCH (1") EXACTLY, THIS DRAWING WILL HAVE BEEN ENLARGED OR REDUCED, AFFECTING ALL LABEL SCALES.

ALICIA ROBERTS - OPIOID TREATMENT CLINIC ADDITION

SOUTHEAST REGIONAL HEALTH CONSORTIUM
KLAWOCK, ALASKA

SHEET TITLE:
BUILDING SECTIONS

CHECKED	BK, DH
DRAWN	HG


issue	date	description

SHEET # **A4.0**


ISSUE DATE 04/25/2023

GENERAL NOTES:


1. CONTRACTOR SHALL FIELD VERIFY ACTUAL BUILDING CONDITIONS AND DIMENSIONS. WHERE DISCREPANCIES OR CONFLICTS ARE FOUND, NOTIFY ARCHITECT PRIOR TO COMMENCING WORK.
2. DO NOT SCALE OFF OF DRAWINGS.
3. DIMENSIONS ARE TO GRIDLINE, FACE OR CENTER OF FRAMING UNO.
4. STRUCTURAL ELEMENTS SHOWN IN ARCHITECTURAL DRAWINGS FOR REFERENCE ONLY. SEE STRUCTURAL DRAWINGS FOR ALL STRUCTURAL INFORMATION.
5. SECTION DRAWINGS FOR REFERENCE ONLY IDENTIFY DATUM AND DETAILS. NOT FOR CONSTRUCTION.

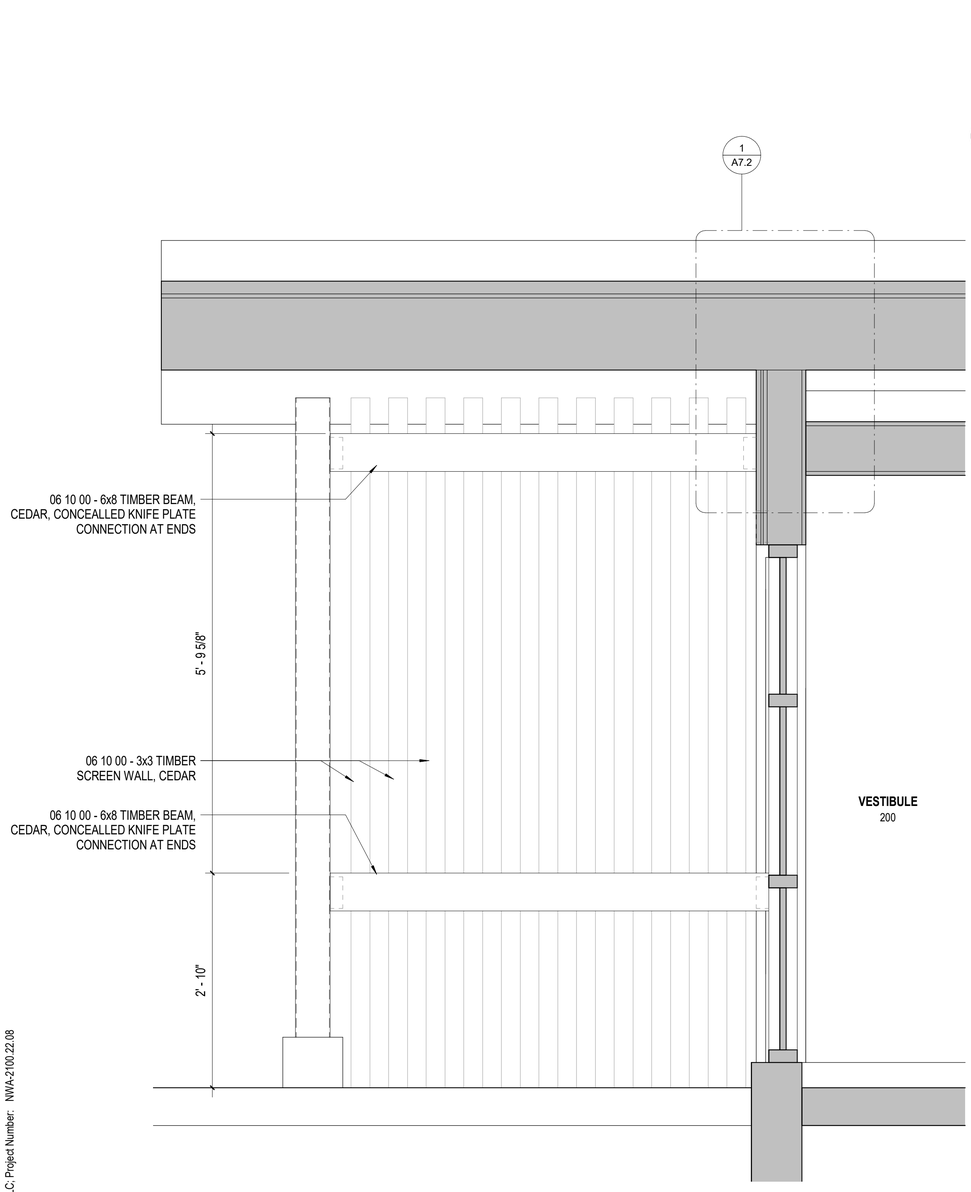

1 WALL SECTION - STOREFRONT TO WS_WD1
1" = 1'-0"

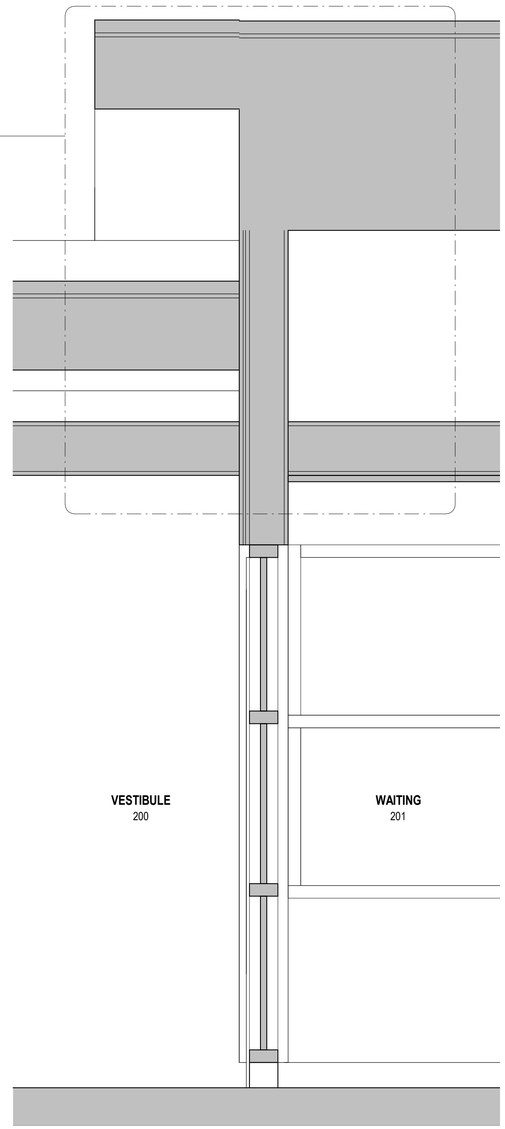

2 WALL SECTION - VESTIBULE ROOF TO MAIN ROOF
1" = 1'-0"

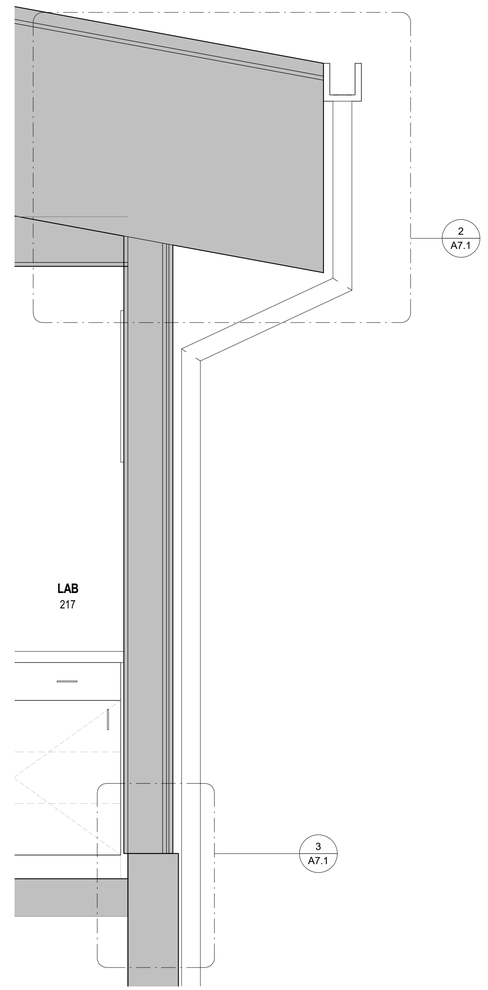

3 WALL SECTION - TYP WS_WD1 TO RS_MET1
1" = 1'-0"

© NorthWind Architects, LLC; Project Number: NWA-2100.22.08

STATE OF ALASKA
49TH
Edward David Hurley
A 12896
REGISTERED ARCHITECT

04/25/2023

NorthWind Architects, LLC
126 Seward St
Juneau, AK 99801
Ph #907.586.6150
www.northwindarch.com

1" ACTUAL

IF THE ABOVE DIMENSION DOES NOT MEASURE ONE INCH (1") EXACTLY, THIS DRAWING WILL HAVE BEEN ENLARGED OR REDUCED, AFFECTING ALL LABEL SCALES.

ALICIA ROBERTS - OPIOID TREATMENT CLINIC ADDITION

SOUTHEAST REGIONAL HEALTH CONSORTIUM
KLAWOCK, ALASKA


SHEET TITLE:
ENLARGED SECTIONS

CHECKED	BK, DH
DRAWN	HG

issue	date	description

SHEET # **A5.0**

ISSUE DATE 04/25/2023

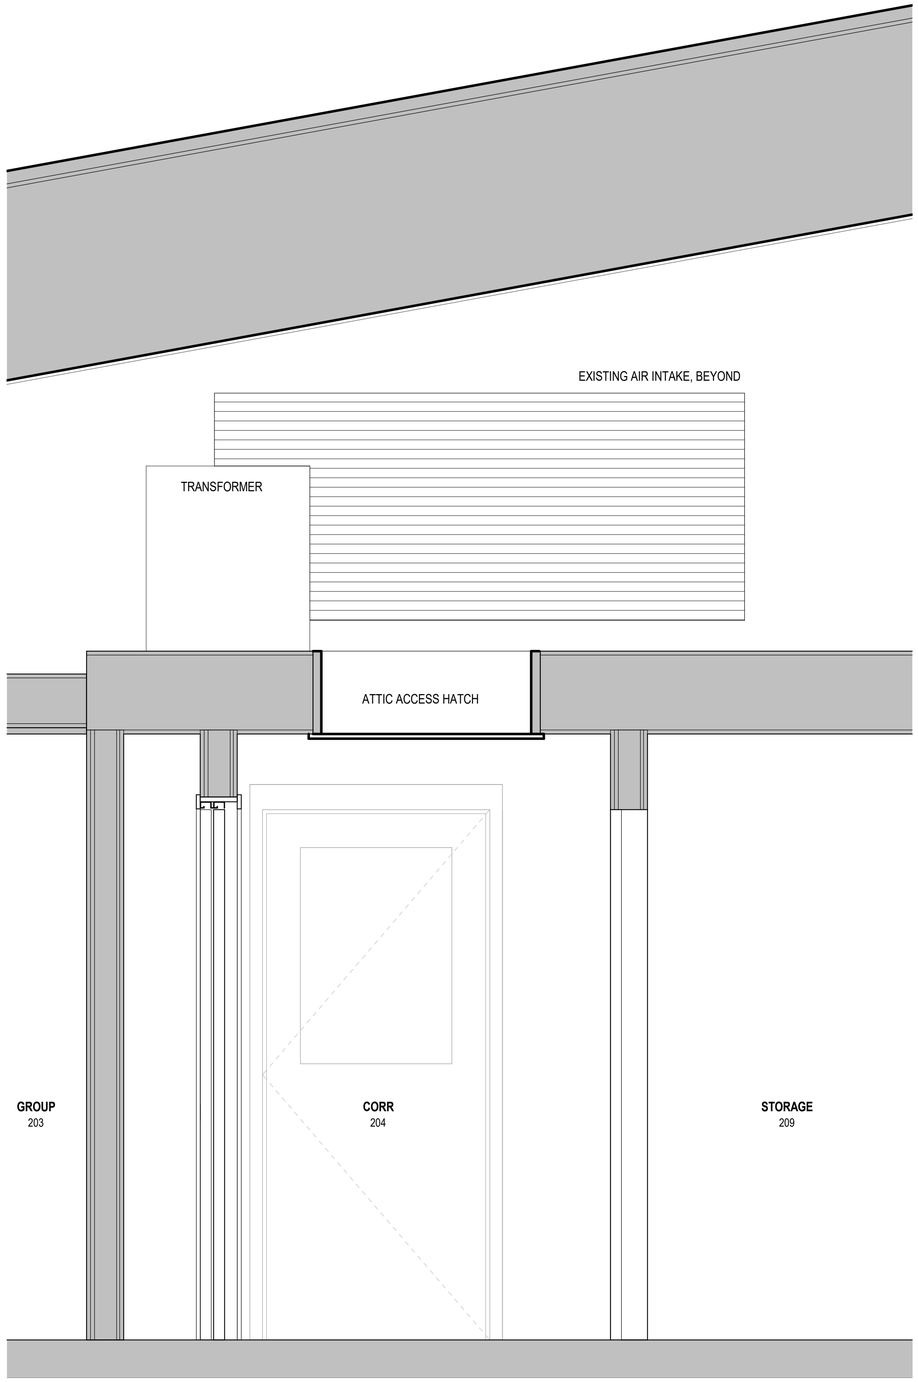

1 WALL SECTION - ELECTRICAL CLOSET
1" = 1'-0"

GENERAL NOTES:

1. CONTRACTOR SHALL FIELD VERIFY ACTUAL BUILDING CONDITIONS AND DIMENSIONS. WHERE DISCREPANCIES OR CONFLICTS ARE FOUND, NOTIFY ARCHITECT PRIOR TO COMMENCING WORK.
2. DO NOT SCALE OFF OF DRAWINGS.
3. DIMENSIONS ARE TO GRIDLINE, FACE OR CENTER OF FRAMING UNO.
4. STRUCTURAL ELEMENTS SHOWN IN ARCHITECTURAL DRAWINGS FOR REFERENCE ONLY. SEE STRUCTURAL DRAWINGS FOR ALL STRUCTURAL INFORMATION.
5. SECTION DRAWINGS FOR REFERENCE ONLY IDENTIFY DATUM AND DETAILS. NOT FOR CONSTRUCTION.

STATE OF ALASKA
49TH
Edward David Hurley
A 12896
REGISTERED ARCHITECT

04/25/2023

NorthWind
Architects, LLC

126 Seward St
Juneau, AK 99801
Ph #907.586.6150
www.northwindarch.com

1" ACTUAL

IF THE ABOVE DIMENSION DOES NOT MEASURE ONE INCH (1") EXACTLY, THIS DRAWING WILL HAVE BEEN ENLARGED OR REDUCED, AFFECTING ALL LABEL SCALES.

ALICIA ROBERTS - OPIOID TREATMENT CLINIC ADDITION

SOUTHEAST REGIONAL HEALTH CONSORTIUM
KLAWOCK, ALASKA

SHEET TITLE:
ENLARGED SECTIONS


CHECKED	BK, DH
DRAWN	HG

issue	date	description


SHEET # **A5.1**

ISSUE DATE 04/25/2023


@ NorthWind Architects, LLC; Project Number: NWA-2100.22.08

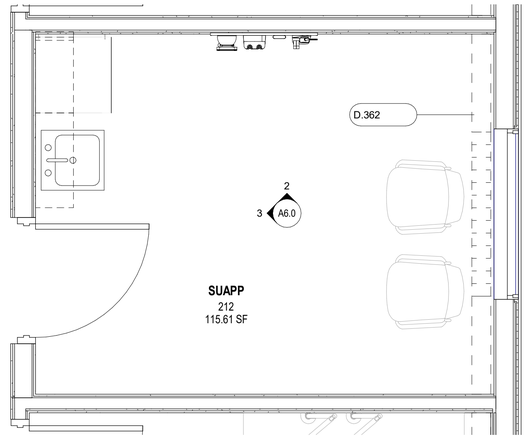


1 ENLARGED PLAN - SUAPP
1/2" = 1'-0"

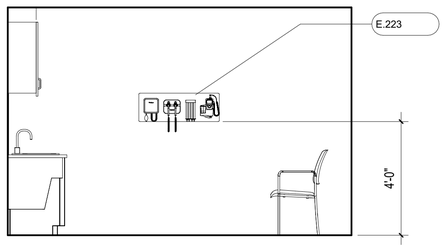


2 SUAPP_WEST
3/8" = 1'-0"

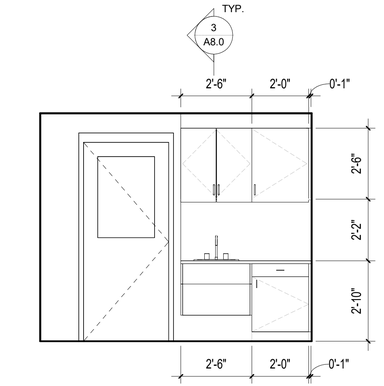


3 SUAPP_NORTH
3/8" = 1'-0"

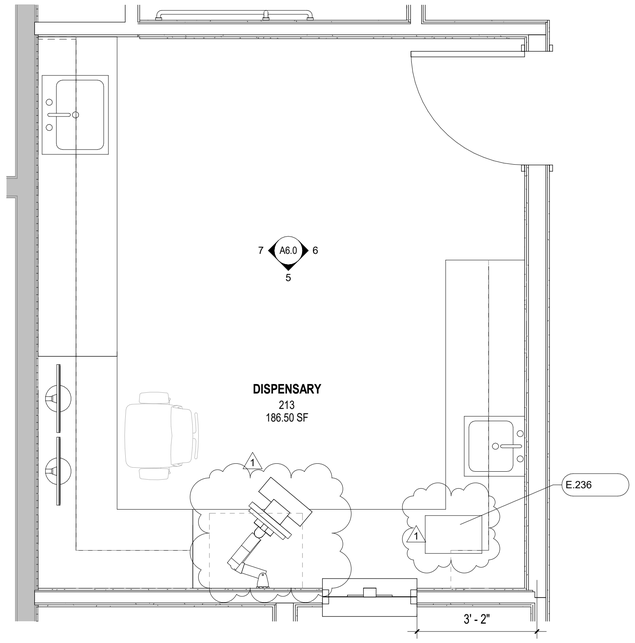


4 ENLARGED PLAN - DISPENSARY
1/2" = 1'-0"

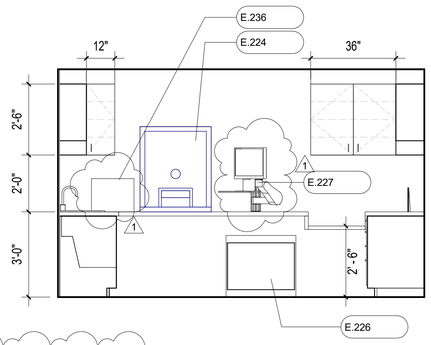

5 DISPENSARY - WEST
3/8" = 1'-0"

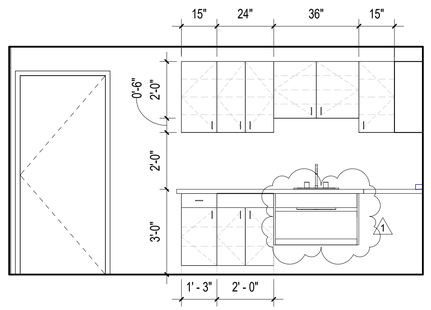

6 DISPENSARY - SOUTH
3/8" = 1'-0"

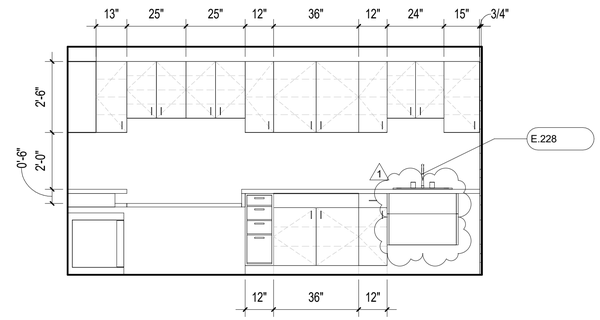

7 DISPENSARY - NORTH
3/8" = 1'-0"

GENERAL NOTES:

1. CONTRACTOR SHALL FIELD VERIFY ACTUAL BUILDING CONDITIONS AND DIMENSIONS. WHERE DISCREPANCIES OR CONFLICTS ARE FOUND, NOTIFY ARCHITECT PRIOR TO COMMENCING WORK.
2. DO NOT SCALE OFF OF DRAWINGS
3. COORDINATE WIRE GROMMET LOCATIONS WITH OWNER IN FIELD.
4. COUNTER BRACKET SPACING NOT TO EXCEED 4'0" O.C. COORDINATE EXACT LOCATION WITH OWNERS EQUIPMENT, KEYBOARD, TRAYS AND ACCESSORY PLACEMENT. ALL COUNTER BRACKETS TO HAVE CONTINUOUS BACKING
5. CORNER GUARDS AND WALL PROTECTION NOT SHOWN FOR EVERY LOCATION. SEE FINISH PLANS AND ELEVATIONS FOR LOCATIONS.
6. THE MAJORITY OF ALL FFE ITEMS ARE OFOI AND ARE NOT IN CONTRACT, HOWEVER LIMITED ITEMS ARE SHOWN IN DRAWINGS FOR COORDINATION PURPOSES. SEE FFE SHEETS FOR GENERAL FFE INFORMATION AND FFE SHEETS AND PROJECT MANUAL FOR CFCI FFE INFORMATION

SHEET NOTES:

D.362	FIN TUBE HEATER REF. MECHANICAL
E.223	VITALS WALL SYSTEM (OFOI)
E.224	PASSTHROUGH WINDOW
E.226	UNDER-COUNTER SAFE (OFOI) - 26"H x 29 1/2"W x 26"D
E.227	WORKSTATION (OFOI)
E.228	CLINICAL FLUSHING SINK
E.236	METHASPENSE MEDS DISPENSER (OFOI)

STATE OF ALASKA
49TH
Edward David Hurley
A 12896
REGISTERED ARCHITECT
04/25/2023

NorthWind Architects, LLC
126 Seward St
Juneau, AK 99801
Ph #907.586.6150
www.northwindarch.com

1" ACTUAL

IF THE ABOVE DIMENSION DOES NOT MEASURE ONE INCH (1") EXACTLY, THIS DRAWING WILL HAVE BEEN ENLARGED OR REDUCED, AFFECTING ALL LABEL SCALES.

ALICIA ROBERTS - OPIOID TREATMENT CLINIC ADDITION

SOUTHEAST REGIONAL HEALTH CONSORTIUM
KLAWOCK, ALASKA

SHEET TITLE:
ENLARGED PLANS & INTERIOR ELEVATIONS


CHECKED	BK, DH
DRAWN	HG

issue	date	description
1	04/25/2023	Revision 01


SHEET # **A6.0**

ISSUE DATE 04/25/2023


© NorthWind Architects, LLC; Project Number: NWA-2100.22.08

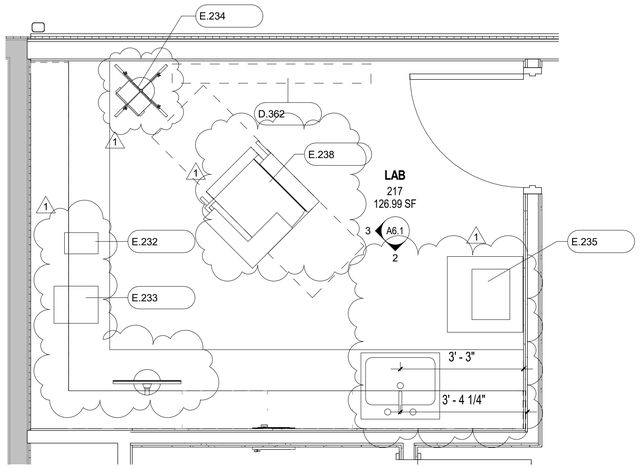


1 ENLARGED PLAN - LAB
1/2" = 1'-0"

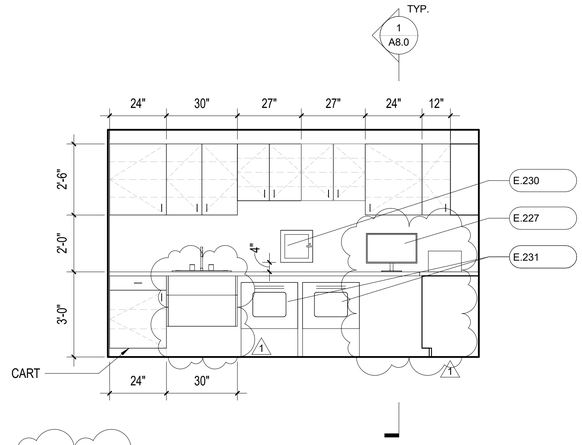


2 LAB_WEST
3/8" = 1'-0"

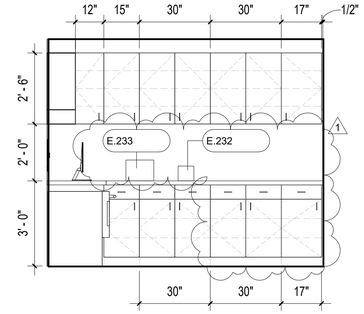


3 LAB_NORTH
3/8" = 1'-0"

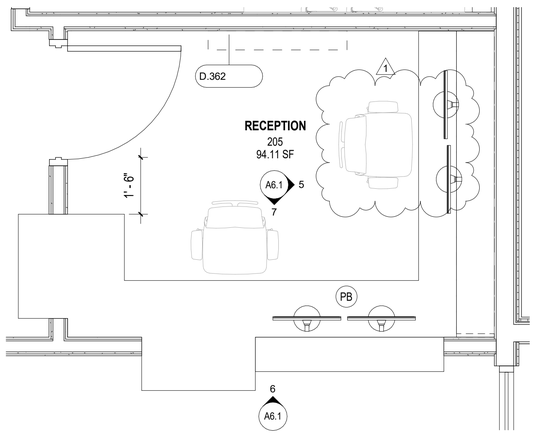


4 ENLARGED PLAN_RECEPTION
1/2" = 1'-0"

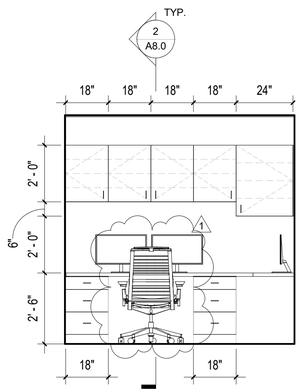

5 RECEPTION_EAST
3/8" = 1'-0"

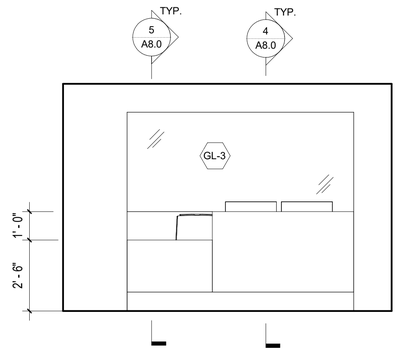

6 RECEPTION_NORTH
3/8" = 1'-0"

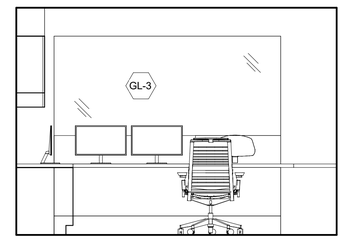

7 RECEPTION_WEST
3/8" = 1'-0"

© NorthWind Architects, LLC; Project Number: NWA-2100.22.08

GENERAL NOTES:

1. CONTRACTOR SHALL FIELD VERIFY ACTUAL BUILDING CONDITIONS AND DIMENSIONS. WHERE DISCREPANCIES OR CONFLICTS ARE FOUND, NOTIFY ARCHITECT PRIOR TO COMMENCING WORK.
2. DO NOT SCALE OFF OF DRAWINGS
3. COORDINATE WIRE GROMMET LOCATIONS WITH OWNER IN FIELD.
4. COUNTER BRACKET SPACING NOT TO EXCEED 4'0" O.C. COORDINATE EXACT LOCATION WITH OWNERS EQUIPMENT, KEYBOARD, TRAYS AND ACCESSORY PLACEMENT. ALL COUNTER BRACKETS TO HAVE CONTINUOUS BACKING
5. CORNER GUARDS AND WALL PROTECTION NOT SHOWN FOR EVERY LOCATION. SEE FINISH PLANS AND ELEVATIONS FOR LOCATIONS.
6. THE MAJORITY OF ALL FFE ITEMS ARE OFOI AND ARE NOT IN CONTRACT, HOWEVER LIMITED ITEMS ARE SHOWN IN DRAWINGS FOR COORDINATION PURPOSES. SEE FFE SHEETS FOR GENERAL FFE INFORMATION AND FFE SHEETS AND PROJECT MANUAL FOR CFCI FFE INFORMATION

SHEET NOTES:

D.362	FIN TUBE HEATER REF. MECHANICAL
E.227	WORKSTATION (OFOI)
E.230	SPECIMEN PASSTHROUGH
E.231	UNDERCOUNTER LAB FREEZER (OFOI)
E.232	CLINITEK (OFOI)
E.233	CENTRIFUGE (OFOI)
E.234	ROLL AROUND VITALS (OFOI)
E.235	EKG ON ROLLING CART (OFOI)
E.238	PHLEBOTOMY CHAIR (OFOI)

STATE OF ALASKA
49TH
Edward David Hurley
A 12896
REGISTERED ARCHITECT
04/25/2023

NorthWind Architects, LLC
126 Seward St
Juneau, AK 99801
Ph #907.586.6150
www.northwindarch.com

1" ACTUAL

IF THE ABOVE DIMENSION DOES NOT MEASURE ONE INCH (1") EXACTLY, THIS DRAWING WILL HAVE BEEN ENLARGED OR REDUCED, AFFECTING ALL LABEL SCALES.

ALICIA ROBERTS - OPIOID TREATMENT CLINIC ADDITION

SOUTHEAST REGIONAL HEALTH CONSORTIUM
KLAWOCK, ALASKA

SHEET TITLE:
ENLARGED PLANS & INTERIOR ELEVATIONS


CHECKED	BK, DH
DRAWN	HG

issue	date	description
1	04/25/2023	Revision 01

SHEET # **A6.1**


ISSUE DATE 04/25/2023

1. 07 42 00 - W1 EXTERIOR WALL ASSEMBLY, REF A0.0
2. 07 42 00 - VAPOR PERMEABLE WRB, LAP FLASHING ASSEMBLY
3. 07 42 00 - TRIM, MATCH EXISTING PROFILE AND COLOR, 4 SIDES
4. 07 62 00 - METAL FLASHING WITH DRIP EDGE, MATCH EXISTING PROFILE AND COLOR
5. 07 25 00 - FLEXIBLE FLASHING, WRAP INTO ROUGH OPENING
6. 07 92 00 - JOINT SEALANT W/ BACKER ROD
7. 07 61 00 - SHIM, AS REQUIRED
8. 08 52 00 - VINYL WINDOW ASSEMBLY
9. 06 10 00 - 1X BLOCKING
10. 06 10 00 - HEADER REF. STRUCT.
11. 07 2100 - XPS INSULATION, AS REQUIRED TO FILL CAVITY
12. 07 42 00 - VAPOR BARRIER, WRAP INTO ROUGH OPENING AND SEAL
13. 06 20 00 - INTERIOR WD TRIM, 1-1/2" THICK

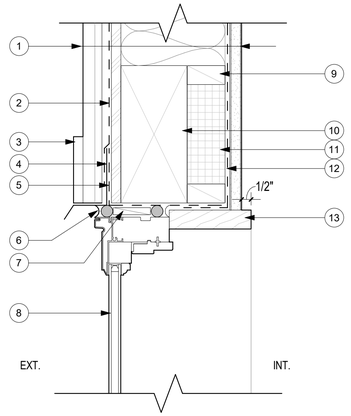


1 SECTION DETAIL - TYP. PUNCHED WINDOW HEAD
3" = 1'-0"

1. 07 42 00 - W1 EXTERIOR WALL ASSEMBLY, REF A0.0
2. 07 42 00 - VAPOR PERMEABLE WRB, LAP FLASHING ASSEMBLY
3. 07 42 00 - TRIM, MATCH EXISTING PROFILE AND COLOR, 3 SIDES
4. 07 25 00 - FLEXIBLE FLASHING, WRAP INTO ROUGH OPENING
5. 07 62 00 - METAL FLASHING WITH DRIP EDGE
6. 07 92 00 - JOINT SEALANT AND BACKER ROD
7. 06 10 00 - SHIM, AS REQUIRED
8. 08 43 13 - STOREFRONT ASSEMBLY
9. 06 10 00 - 1X BLOCKING
10. 07 42 00 - VAPOR BARRIER, WRAP INTO ROUGH OPENING AND SEAL
11. 07 21 00 - XPS INSULATION, AS REQUIRED TO FILL CAVITY
12. 06 10 00 - HEADER, REF. STRUCT.
13. 06 20 00 - INTERIOR WD TRIM, 1-1/2"

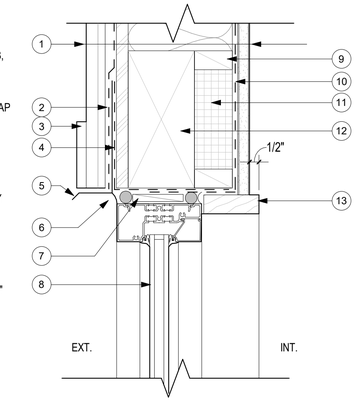

2 SECTION DETAIL - TYP. STOREFRONT HEADER
3" = 1'-0"

1. 07 42 00 - W1 EXTERIOR WALL ASSEMBLY, REF A0.0
2. 07 42 00 - VAPOR PERMEABLE WRB, LAP FLASHING ASSEMBLY 3" MIN
3. 07 25 00 - FLEXIBLE FLASHING, WRAP INTO ROUGH OPENING
4. 07 62 00 - METAL FLASHING WITH DRIP EDGE
5. 07 42 00 - TRIM, MATCH EXISTING PROFILE AND COLOR, 3 SIDES
6. 07 92 00 - JOINT SEALANT AND BACKER ROD
7. 08 10 00 - DOOR PER SCHEDULE
8. 06 10 00 - 1X BLOCKING
9. 06 10 00 - HEADER, REF. STRUCT.
10. 07 21 00 - XPS INSULATION, AS REQUIRED TO FILL CAVITY
11. 07 42 00 - VAPOR BARRIER, WRAP INTO ROUGH OPENING AND SEAL
12. 07 9200 - SEALANT BED
13. 08 1000 - HOLLOW METAL FRAME

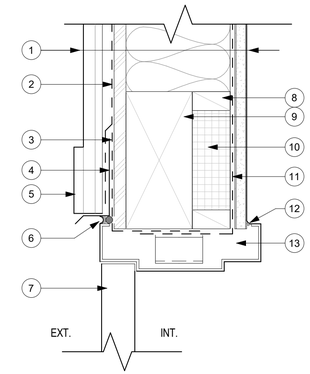

3 SECTION DETAIL - TYP. HM DOOR HEAD
3" = 1'-0"

GENERAL NOTES:

1. CONTRACTORS SHALL FIELD VERIFY ACTUAL BUILDING CONDITIONS AND DIMENSIONS. WHERE DISCREPANCIES OR CONFLICTS ARE FOUND, NOTIFY ARCHITECT PRIOR TO COMMENCING WORK.
2. DO NOT SCALE OFF OF DRAWINGS.
3. DETAILS ARE DIAGRAMMATIC, SEPARATING MATERIALS FOR CLARITY WHICH GRAPHICALLY AFFECTS THE OVERALL DIMENSIONS OF THE ASSEMBLIES DETAILED.
4. STRUCTURAL COMPONENTS ARE SHOWN FOR REFERNCE ONLY AND MAY NOT BEN ACCURATE - SEE STRUCTURAL DRAWINGS FOR INFORMATION STRUCTURE.
5. FACTORY FABRICATED COMPONENTS ARE SHOWN FOR REFERENCES ONLY AND MAY NOT BE ACCURATE - SEE MANUFACTURERS' DATA AND SHOP DRAWINGS FOR INFORMATION ON FACTORY FABRICATED COMPONENTS.
6. GWB REGLETS AND BEADS GENERALLY NOT SHOWN UNLESS NEEDED FOR CLARITY.
7. CONSTRUCTION FASTENERS GENERALLY NOT SHOWN UNLESS NEEDED FOR CLARITY.
8. DETAIL COMPONENTS ARE IDENTIFIED ONCE REGARDLESS OF NUMBER OF OCCURANCES FOR CLARITY.

1. 08 52 00 - VINYL WINDOW JAMB
2. 06 10 00 - SHIM, AS REQUIRED
3. 07 92 00 - JOINT SEALANT AND BACKER ROD
4. 07 42 00 - TRIM, MATCH EXISTING PROFILE AND COLOR, 4 SIDES
5. 07 2500 - FLEXIBLE FLASHING, WRAP INTO ROUGH OPENING
6. 07 4200 - VAPOR PERMEABLE WRB, LAP FLASHING ASSEMBLY 2" MIN
7. 06 2000 - INTERIOR WD TRIM, 1-1/2"
8. 07 4200 - VAPOR BARRIER, WRAP INTO ROUGH OPENING AND SEAL
9. 07 4200 - W1 EXTERIOR WALL ASSEMBLY, REF. A0.0

4 PLAN DETAIL - TYP PUNCHED WINDOW JAMB
3" = 1'-0"

1. 07 42 00 - W1 EXTERIOR WALL ASSEMBLY, REF. A0.0
2. 07 42 00 - VAPOR PERMEABLE WRB, LAP FLASHING ASSEMBLY
3. 07 25 00 - FLEXIBLE FLASHING, WRAP INTO ROUGH OPENING
4. 07 42 00 - TRIM, MATCH EXISTING PROFILE AND COLOR, 3 SIDES
5. 07 92 00 - JOINT SEALANT AND BACKER ROD
6. 07 42 00 - VAPOR BARRIER, WRAP INTO ROUGH OPENING AND SEAL
7. 06 20 00 - INTERIOR WD TRIM, 1-1/2"
8. 06 10 00 - SHIM, AS REQUIRED
9. 08 43 13 - STOREFRONT ASSEMBLY

5 PLAN DETAIL - TYP. STOREFRONT JAMB
3" = 1'-0"

1. 08 10 00 - DOOR PER SCHEDULE
2. 08 10 00 - HOLLOW METAL FRAME
3. 07 92 00 - JOINT SEALANT AND BACKER ROD
4. 07 42 00 - TRIM, MATCH EXISTING PROFILE AND COLOR, 3 SIDES
5. 07 42 00 - VAPOR PERMEABLE WRB, LAP FLASHING ASSEMBLY
6. 07 25 00 - FLEXIBLE FLASHING, WRAP INTO ROUGH OPENING
7. 07 92 00 - SEALANT BED
8. 07 42 00 - VAPOR BARRIER
9. 07 42 00 - W1 EXTERIOR WALL ASSEMBLY, REF 5/A0.0

6 PLAN DETAIL - TYP. HM DOOR JAMB
3" = 1'-0"

1. 08 52 00 - VINYL WINDOW ASSEMBLY
2. 06 10 00 - SHIMS, AS REQUIRED
3. 07 92 00 - JOINT SEALANT AND BACKER ROD
4. 07 42 00 - TRIM, MATCH EXISTING PROFILE AND COLOR, 4 SIDES
5. 07 25 00 - FLEXIBLE FLASHING, WRAP INTO ROUGH OPENING
6. 07 42 00 - VAPOR PERMEABLE WRB, LAP FLASHING ASSEMBLY 2" MIN
7. 07 92 00 - JOINT SEALANT
8. 06 20 00 - INTERIOR WD TRIM, 1-1/2" THICK
9. 07 42 00 - VAPOR BARRIER, WRAP INTO ROUGH OPENING AND SEAL
10. 07 42 00 - W1 EXTERIOR WALL ASSEMBLY, REF A0.0

7 SECTION DETAIL - TYP. PUNCHED WINDOW SILL
3" = 1'-0"

1. 08 43 13 - STOREFRONT ASSEMBLY
2. 06 10 00 - SHIM, AS REQUIRED
3. 07 92 00 - JOINT SEALANT AND BACKER ROD
4. 07 42 00 SASW, WRAP INTO ROUGH OPENING
5. 07 62 00 - SS METAL SILL FLASHING EXTEND 8" BELOW GRADE
6. 07 42 00 - DRAINAGE MAT - EXTEND TO BOTTOM OF FOOTING
7. 07 92 00 - JOINT SEALANT
8. 06 20 00 - INTERIOR WD TRIM, 1-1/2"

8 SECTION DETAIL - TYP. STOREFRONT SILL
3" = 1'-0"

1. 08 1000 - DOOR PER SCHEDULE
2. 08 1000 - DOOR THRESHOLD - SET IN SEALANT BED
3. 07 6200 - STEEL ANGLE, CONTINUOUS
4. 07 9200 - JOINT FILLER, FLUSH W/ CONC.
5. 07 4200 - SASW, LAP INTO ROUGH OPENING AND CONTINUOUS STEEL ANGLE

9 SECTION DETAIL - TYP. HM DOOR SILL
3" = 1'-0"

© NorthWind Architects, LLC; Project Number: NWA-2100.22.08

STATE OF ALASKA
49TH
Edward David Hurley
A 12896
REGISTERED PROFESSIONAL ARCHITECT
04/25/2023

NorthWind Architects, LLC
126 Seward St
Juneau, AK 99801
Ph #907.586.6150
www.northwindarch.com

1" ACTUAL

IF THE ABOVE DIMENSION DOES NOT MEASURE ONE INCH (1") EXACTLY, THIS DRAWING WILL HAVE BEEN ENLARGED OR REDUCED, AFFECTING ALL LABEL SCALES.

ALICIA ROBERTS - OPIOID TREATMENT CLINIC ADDITION

SOUTHEAST REGIONAL HEALTH CONSORTIUM
KLAWOCK, ALASKA


SHEET TITLE:
DETAILS

CHECKED	BK, DH
DRAWN	HG

issue	date	description

SHEET # **A7.0**


ISSUE DATE 04/25/2023

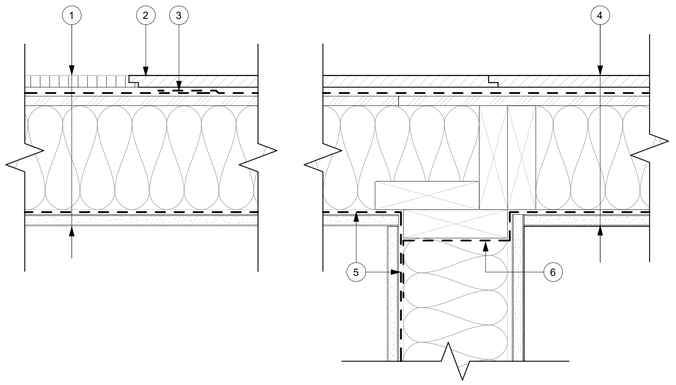

1. ETR EXTERIOR WALL ASSEMBLY
2. 07 42 00 - (N) WALL CLADDING, TIE INTO (E) T1-11 SIDING
3. 07 42 00 - (N) VAPOR PERMEABLE WBR - DEMO (E) SIDING AS REQUIRED TO LAP AND SEAL TO (E) WRB PER MANUFACTURER'S INSTRUCTION
4. 07 42 00 (N) EXTERIOR WALL ASSEMBLY, SEE ELEVATIONS
5. (E) VAPOR BARRIER TO REMAIN
6. 07 42 00 - VAPOR BARRIER
   A. EITHER/OR:
      a. LAP AND SEAL TO EXISTING VB (AS SHOWN)
      b. EXTEND TO NEXT INT. STUD


1 PLAN DETAIL - EXT. WALL TO EXISTING BUILDING
3" = 1'-0"

1. 07 52 00 - EXPOSED SEAM ROOF PANEL, MATCH EXISTING PROFILE AND COLOR
2. 07 52 00 - CLIP, TYP
3. 07 52 00 - UNDERLAYMENT MATERIAL - LAP GUTTER MOUNTING FLANGE
4. 07 52 00 - CLOSURE SET IN SEALANT
5. 07 52 00 - GUTTER STRAP
6. 07 52 00 - GUTTER, MATCH EXISTING GUTTER SIZE, PROFILE, AND COLOR
7. 07 52 00 - UNDERLAYMENT MATERIAL
8. 07 42 00 - VENTED SOFFIT PANEL - PAINT TO MATCH EXISTING SIDING COLOR
9. 06 10 00 - BLOCKING, PROVIDE VENT HOLE EA. RAFTER SPACE
10. 07 21 00 - ROOF CAVITY INSULATION - R-49 MIN.
11. 07 42 00 - VAPOR PERMEABLE WRB
12. 07 42 00 (N) EXTERIOR WALL ASSEMBLY, SEE ELEVATIONS

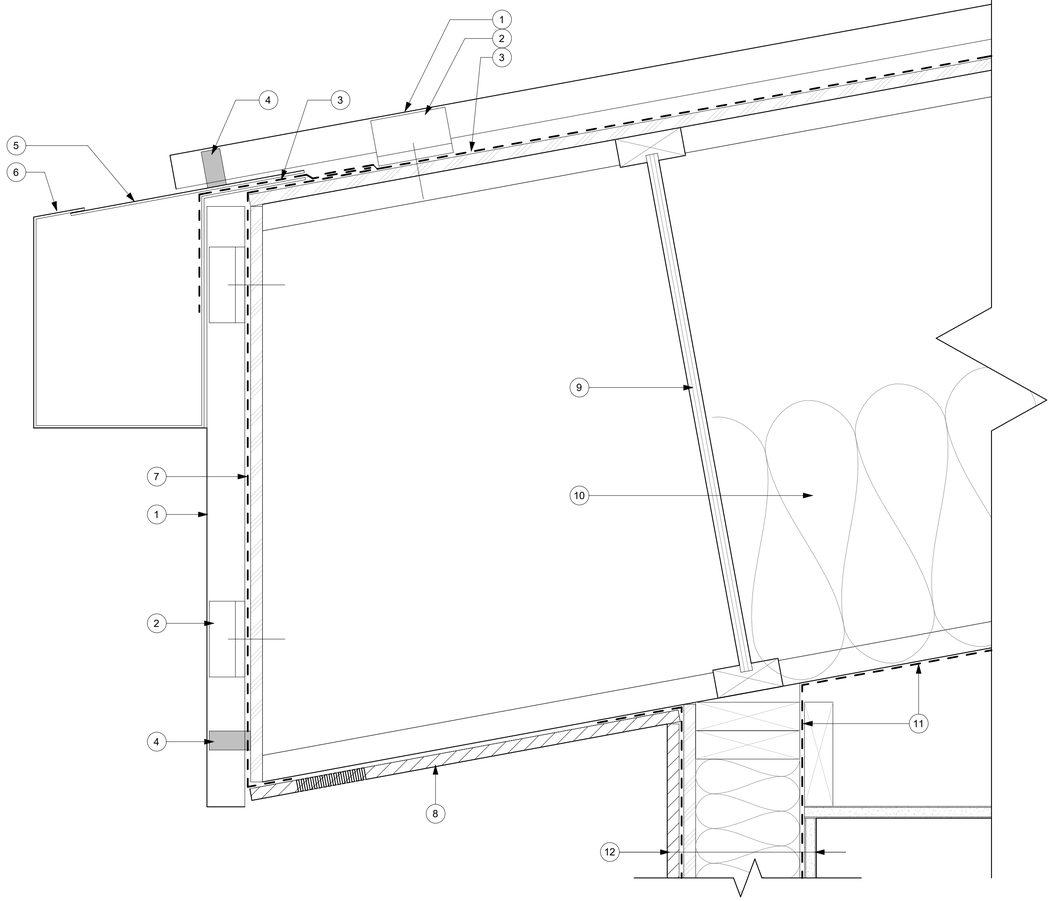


2 SECTION DETAIL - TYP. ROOF END CONDITION
3" = 1'-0"

1. 07 4200 - W1 EXTERIOR WALL ASSEMBLY, REF 5/A0.0
2. 07 42 00 - VAPOR PERMEABLE WRB, LAP FLASHING ASSEMBLY
3. 07 42 00 - SASW, LAP AND SEAL TO WALL SHEATHING
4. 07 6200 - SS METAL SILL FLASHING, EXTEND 8" BELOW GRADE
5. 07 4200 - DRAINAGE MAT
6. 07 2100 - XPS INSULATION
7. 07 4200 - VAPOR BARRIER, SEAL TO BOTTOM PLATE OF FRAMING

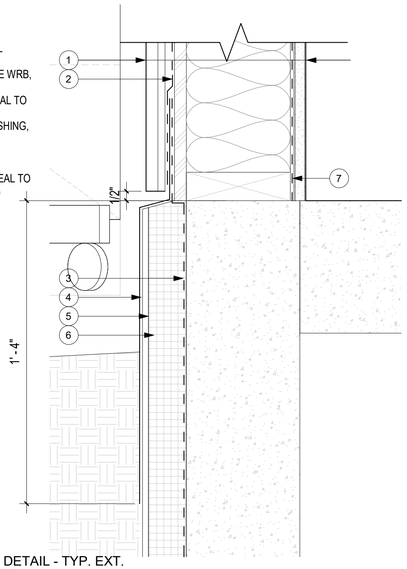

3 SECTION DETAIL - TYP. EXT. WALL BASE
3" = 1'-0"

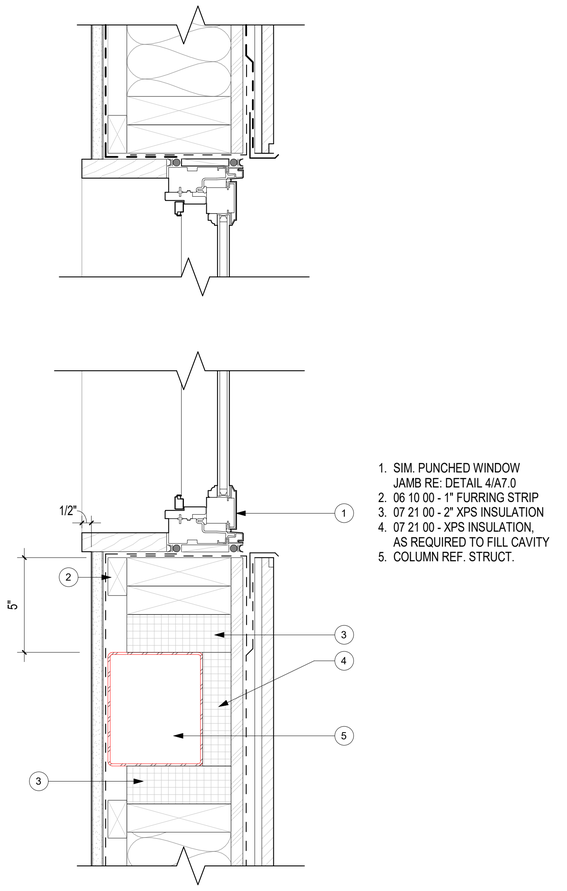

1. SIM. PUNCHED WINDOW JAMB RE: DETAIL 4/A7.0
2. 06 10 00 - 1" FURRING STRIP
3. 07 21 00 - 2" XPS INSULATION
4. 07 21 00 - XPS INSULATION, AS REQUIRED TO FILL CAVITY
5. COLUMN REF. STRUCT.

4 PLAN DETAIL - COLUMN B8 & TYP. WINDOW JAMB
3" = 1'-0"

GENERAL NOTES:

1. CONTRACTORS SHALL FIELD VERIFY ACTUAL BUILDING CONDITIONS AND DIMENSIONS. WHERE DISCREPANCIES OR CONFLICTS ARE FOUND, NOTIFY ARCHITECT PRIOR TO COMMENCING WORK.
2. DO NOT SCALE OFF OF DRAWINGS.
3. DETAILS ARE DIAGRAMMATIC, SEPARATING MATERIALS FOR CLARITY WHICH GRAPHICALLY AFFECTS THE OVERALL DIMENSIONS OF THE ASSEMBLIES DETAILED.
4. STRUCTURAL COMPONENTS ARE SHOWN FOR REFERNCE ONLY AND MAY NOT BEN ACCURATE - SEE STRUCTURAL DRAWINGS FOR INFORMATION STRUCTURE.
5. FACTORY FABRICATED COMPONENTS ARE SHOWN FOR REFERENCES ONLY AND MAY NOT BE ACCURATE - SEE MANUFACTURERS' DATA AND SHOP DRAWINGS FOR INFORMATION ON FACTORY FABRICATED COMPONENTS.
6. GWB REGLETS AND BEADS GENERALLY NOT SHOWN UNLESS NEEDED FOR CLARITY.
7. CONSTRUCTION FASTENERS GENERALLY NOT SHOWN UNLESS NEEDED FOR CLARITY.
8. DETAIL COMPONENTS ARE IDENTIFIED ONCE REGARDLESS OF NUMBER OF OCCURANCES FOR CLARITY.



04/25/2023

NorthWind Architects, LLC
126 Seward St
Juneau, AK 99801
Ph #907.586.6150
www.northwindarch.com

1" ACTUAL

IF THE ABOVE DIMENSION DOES NOT MEASURE ONE INCH (1") EXACTLY, THIS DRAWING WILL HAVE BEEN ENLARGED OR REDUCED, AFFECTING ALL LABEL SCALES.

ALICIA ROBERTS - OPIOID TREATMENT CLINIC ADDITION

SOUTHEAST REGIONAL HEALTH CONSORTIUM
KLAWOCK, ALASKA

SHEET TITLE:
DETAILS

CHECKED	BK, DH
DRAWN	HG


issue	date	description

SHEET # **A7.1**

ISSUE DATE 04/25/2023


@ NorthWind Architects, LLC; Project Number: NWA-2100.22.08

1. 07 52 00 - (N) ROOF ASSEMBLY, REF STRUCT FOR JOIST DEPTH
2. 07 42 00 (N) EXTERIOR WALL ASSEMBLY, SEE ELEVATIONS
3. 09 29 00 (N) GYPSUM BOARD CEILING ASSEMBLY
4. 07 62 00 RAKE TRIM FLASHING, MATCH ROOF COLOR
5. 07 52 00 - EXPOSED SEAM ROOF PANEL, MATCH EXISTING PROFILE AND COLOR
6. 07 52 00 - CLOSURE SET IN SEALANT
7. 07 42 00 - VENTED SOFFIT PANEL - PAINT TO MATCH EXISTING SIDING COLOR
8. 06 10 00 - BLOCKING, PROVIDE VENT HOLE EA. RAFTER SPACE
9. 07 50 00 - ROOF RAKE OUTRIGGER FRAMING - REF STRUCTURAL FOR FRAMING MEMBERS AND DETAILS
10. 07 42 00 - WALL CLADDING - PAINT TO MATCH EXISTING SIDING COLOR
11. 07 42 00 - VAPOR PERMEABLE WEATHER BARRIER, POSITIVELY LAP FLASHING AND MEMBRANE FLASHING
12. 07 42 00 - MEMBRANE FLASHING
13. 07 52 00 - BASE FLASHING
14. 07 52 00 - J-CHANNEL
15. 07 52 00 - FIELD CUT AND BEND PANEL UP 1 1/2"
16. 07 52 00 - UNDERLAYMENT MATERIAL

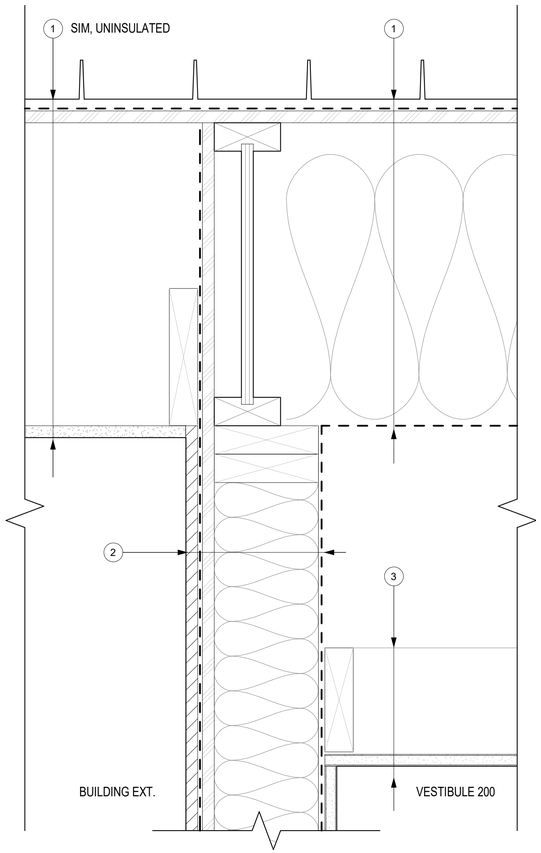

1. 07 52 00 - (N) ROOF ASSEMBLY, REF STRUCT FOR JOIST DEPTH
2. 07 42 00 (N) EXTERIOR WALL ASSEMBLY, SEE ELEVATIONS
3. 09 29 00 (N) GYPSUM BOARD CEILING ASSEMBLY

1 SECTION DETAIL - VESTIBULE WALL AND ROOF TO CANOPY ROOF CONNECTION
3" = 1'-0"

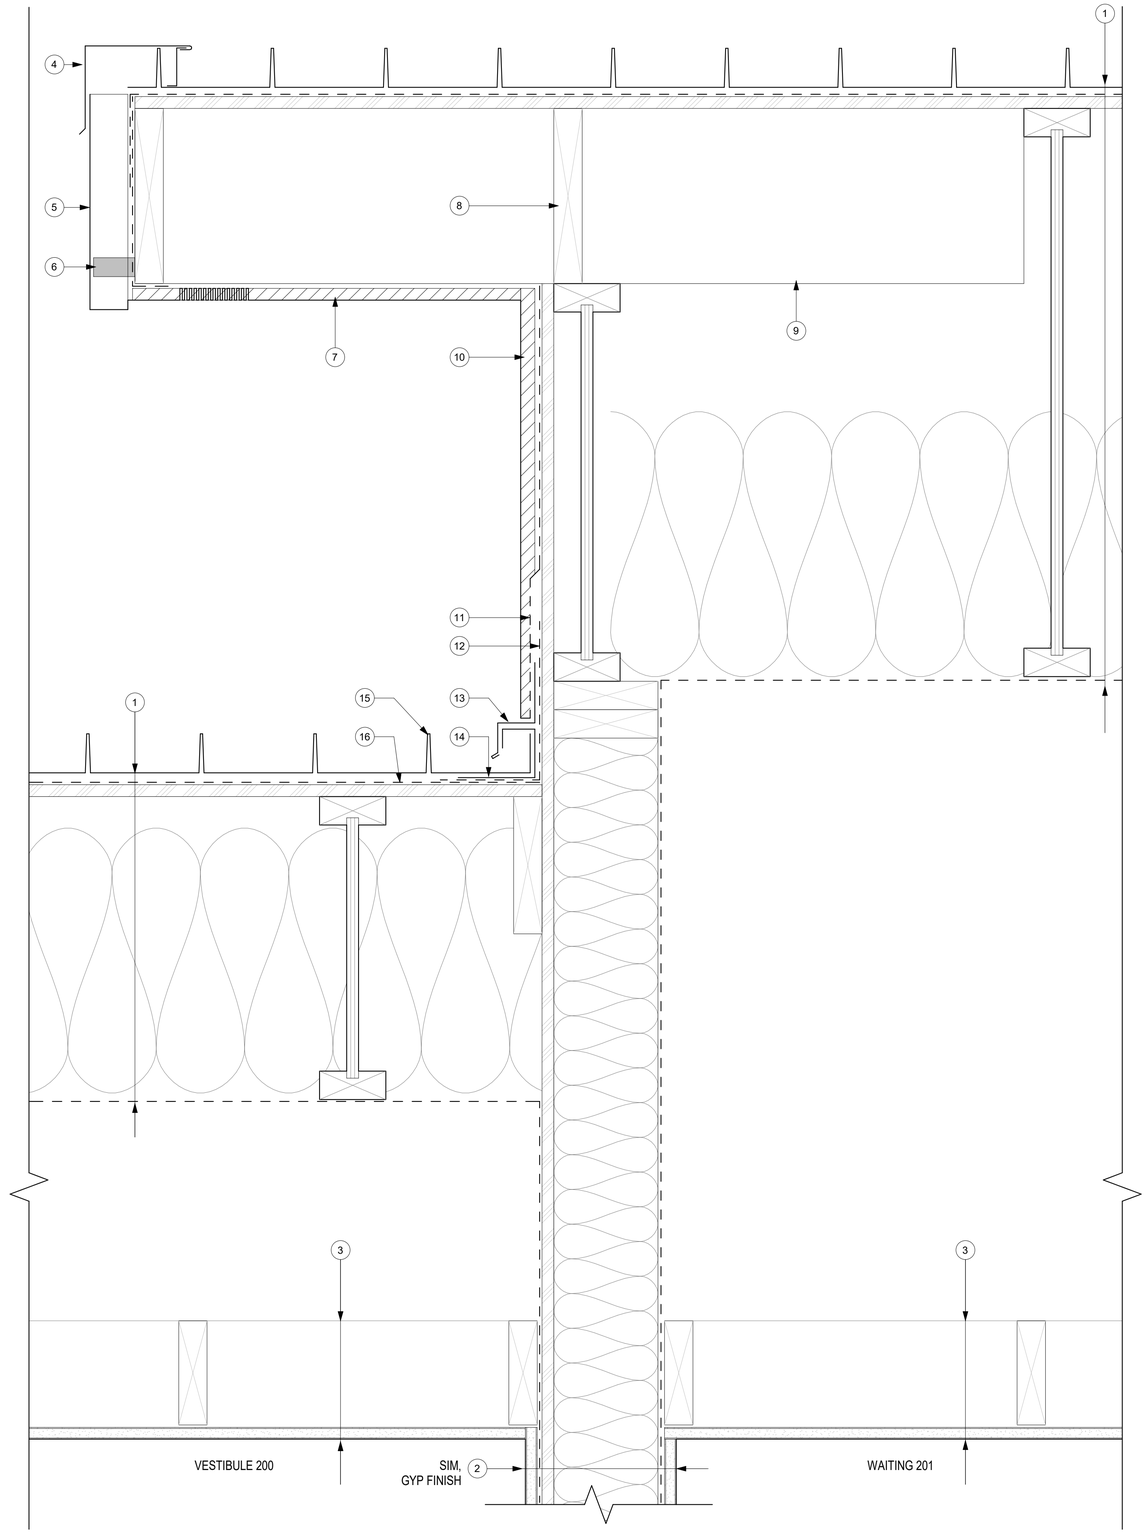

2 SECTION DETAIL - EXTERIOR WALL CONNECTION TO ROOF SYSTEM
3" = 1'-0"

GENERAL NOTES:

1. CONTRACTORS SHALL FIELD VERIFY ACTUAL BUILDING CONDITIONS AND DIMENSIONS. WHERE DISCREPANCIES OR CONFLICTS ARE FOUND, NOTIFY ARCHITECT PRIOR TO COMMENCING WORK.
2. DO NOT SCALE OFF OF DRAWINGS.
3. DETAILS ARE DIAGRAMMATIC, SEPARATING MATERIALS FOR CLARITY WHICH GRAPHICALLY AFFECTS THE OVERALL DIMENSIONS OF THE ASSEMBLIES DETAILED.
4. STRUCTURAL COMPONENTS ARE SHOWN FOR REFERNCE ONLY AND MAY NOT BEN ACCURATE - SEE STRUCTURAL DRAWINGS FOR INFORMATION STRUCTURE.
5. FACTORY FABRICATED COMPONENTS ARE SHOWN FOR REFERENCES ONLY AND MAY NOT BE ACCURATE - SEE MANUFACTURERS' DATA AND SHOP DRAWINGS FOR INFORMATION ON FACTORY FABRICATED COMPONENTS.
6. GWB REGLETS AND BEADS GENERALLY NOT SHOWN UNLESS NEEDED FOR CLARITY.
7. CONSTRUCTION FASTENERS GENERALLY NOT SHOWN UNLESS NEEDED FOR CLARITY.
8. DETAIL COMPONENTS ARE IDENTIFIED ONCE REGARDLESS OF NUMBER OF OCCURANCES FOR CLARITY.

STATE OF ALASKA
49TH
Edward David Hurley
A 12896
REGISTERED PROFESSIONAL ARCHITECT
04/25/2023

NorthWind Architects, LLC
126 Seward St
Juneau, AK 99801
Ph #907.586.6150
www.northwindarch.com

1" ACTUAL

IF THE ABOVE DIMENSION DOES NOT MEASURE ONE INCH (1") EXACTLY, THIS DRAWING WILL HAVE BEEN ENLARGED OR REDUCED, AFFECTING ALL LABEL SCALES.

ALICIA ROBERTS - OPIOID TREATMENT CLINIC ADDITION

SOUTHEAST REGIONAL HEALTH CONSORTIUM
KLAWOCK, ALASKA

SHEET TITLE:
DETAILS


CHECKED	BK, DH
DRAWN	HG

issue	date	description

SHEET # **A7.2**


ISSUE DATE 04/25/2023

© NorthWind Architects, LLC; Project Number: NWA-2100.22.08

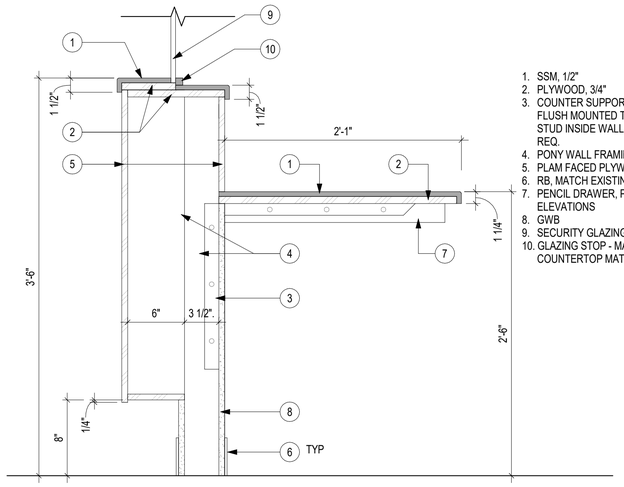


1. SSM, 1/2"
2. PLYWOOD, 3/4"
3. COUNTER SUPPORT BRACKET, FLUSH MOUNTED TO SIDE OF STUD INSIDE WALL, SPACING AS REQ.
4. PONY WALL FRAMING
5. PLAM FACED PLYWOOD, 3/4"
6. RB, MATCH EXISTING
7. PENCIL DRAWER, PER ELEVATIONS
8. GWB
9. SECURITY GLAZING - GL-3
10. GLAZING STOP - MATCH COUNTERTOP MATERIAL

4 DETAIL - SECTION - TYP CASEWORK - RECEPTION DESK
1 1/2" = 1'-0"

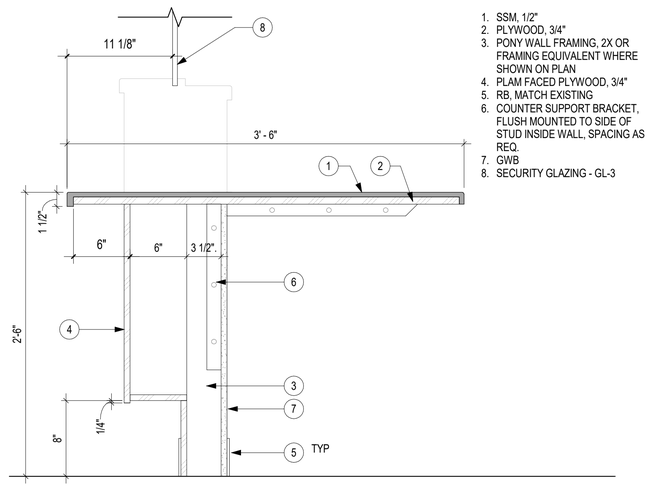

1. SSM, 1/2"
2. PLYWOOD, 3/4"
3. PONY WALL FRAMING, 2X OR FRAMING EQUIVALENT WHERE SHOWN ON PLAN
4. PLAM FACED PLYWOOD, 3/4"
5. RB, MATCH EXISTING
6. COUNTER SUPPORT BRACKET, FLUSH MOUNTED TO SIDE OF STUD INSIDE WALL, SPACING AS REQ.
7. GWB
8. SECURITY GLAZING - GL-3

5 DETAIL - SECTION - TYP CASEWORK - RECEPTION DESK ADA
1 1/2" = 1'-0"

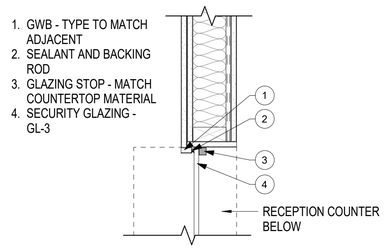

1. GWB - TYPE TO MATCH ADJACENT
2. SEALANT AND BACKING ROD
3. GLAZING STOP - MATCH COUNTERTOP MATERIAL
4. SECURITY GLAZING - GL-3

NOTE: HEAD DETAIL SIM.

6 RECEPTION COUNTER GLAZING - JAMB
1 1/2" = 1'-0"

GENERAL NOTES:

1. CONTRACTORS SHALL FIELD VERIFY ACTUAL BUILDING CONDITIONS AND DIMENSIONS. WHERE DISCREPANCIES OR CONFLICTS ARE FOUND, NOTIFY ARCHITECT PRIOR TO COMMENCING WORK.
2. DO NOT SCALE OFF OF DRAWINGS.
3. DETAILS ARE DIAGRAMMATIC, SEPARATING MATERIALS FOR CLARITY WHICH GRAPHICALLY AFFECTS THE OVERALL DIMENSIONS OF THE ASSEMBLIES DETAILED.
4. STRUCTURAL COMPONENTS ARE SHOWN FOR REFERNCE ONLY AND MAY NOT BEN ACCURATE - SEE STRUCTURAL DRAWINGS FOR INFORMATION STRUCTURE.
5. FACTORY FABRICATED COMPONENTS ARE SHOWN FOR REFERENCES ONLY AND MAY NOT BE ACCURATE - SEE MANUFACTURERS' DATA AND SHOP DRAWINGS FOR INFORMATION ON FACTORY FABRICATED COMPONENTS.
6. GWB REGLETS AND BEADS GENERALLY NOT SHOWN UNLESS NEEDED FOR CLARITY.
7. CONSTRUCTION FASTENERS GENERALLY NOT SHOWN UNLESS NEEDED FOR CLARITY.
8. DETAIL COMPONENTS ARE IDENTIFIED ONCE REGARDLESS OF NUMBER OF OCCURANCES FOR CLARITY.

1. 1/2" PLAM INTEGRAL CLOSURE PANEL AND SUPPORT
2. ADJUSTABLE PLAM SHELVES
3. LIGHTING FIXTURE, VERIFY AND COORDINATE DEPTH OF VALANCE W/ ELECTRICAL
4. OPEN CABINETS PER INT. ELEVATIONS
5. SSM-1 BACKSPLASH, PER ELEVATIONS
6. SSM-1; 1/2" SOLID SURFACE COUNTER, SQUARED AT EDGE,
7. PLYWOOD, 3/4"
8. ADJUSTABLE PLAM SHALVES OR DRAWERS PER ELEVATIONS
9. BASE PER SCHEDULE

1 DETAIL - SECTION - TYP CASEWORK
1 1/2" = 1'-0"

1. 1/2" PLAM INTEGRAL CLOSURE PANEL AND SUPPORT
2. ADJUSTABLE PLAM SHELVES
3. LIGHTING FIXTURE, VERIFY AND COORDINATE DEPTH OF VALANCE W/ ELECTRICAL
4. SSM-1 BACKSPLASH, PER ELEVATIONS
5. SSM-1; 1/2" SOLID SURFACE COUNTER, SQUARED AT EDGE,
6. PLYWOOD, 3/4"
7. COUNTER SUPPORT BRACKET, FLUSH MOUNTED TO SIDE OF STUD INSIDE WALL, SPACING AS REQ.
8. PLAM PANEL W/ EDGE BAND, 3/4", ALL EDGES
9. BASE PER SCHEDULE

2 DETAIL - SECTION - TYP CASEWORK - NO LOWERS
1 1/2" = 1'-0"

1. 1/2" PLAM INTEGRAL CLOSURE PANEL AND SUPPORT
2. ADJUSTABLE PLAM SHELVES
3. LIGHTING FIXTURE, VERIFY AND COORDINATE DEPTH OF VALANCE W/ ELECTRICAL
4. SSM-1 BACKSPLASH, PER ELEVATIONS
5. SSM-1; 1/2" SOLID SURFACE COUNTER, SQUARED AT EDGE,
6. PLYWOOD, 3/4"
7. COUNTER SUPPORT BRACKET, FLUSH MOUNTED TO SIDE OF STUD INSIDE WALL, SPACING AS REQ.
8. PLAM PANEL W/ EDGE BAND, 3/4", ALL EDGES
9. BASE PER SCHEDULE

3 DETAIL - SECTION - TYP CASEWORK - W/ SINK
1 1/2" = 1'-0"

© NorthWind Architects, LLC; Project Number: NWA-2100.22.08

STATE OF ALASKA
49TH
Edward David Hurley
A 12896
REGISTERED ARCHITECT
04/25/2023

NorthWind Architects, LLC
126 Seward St
Juneau, AK 99801
Ph #907.586.6150
www.northwindarch.com

1" ACTUAL

IF THE ABOVE DIMENSION DOES NOT MEASURE ONE INCH (1") EXACTLY, THIS DRAWING WILL HAVE BEEN ENLARGED OR REDUCED, AFFECTING ALL LABEL SCALES.

ALICIA ROBERTS - OPIOID TREATMENT CLINIC ADDITION

SOUTHEAST REGIONAL HEALTH CONSORTIUM
KLAWOCK, ALASKA


SHEET TITLE:
INTERIOR DETAILS

CHECKED	BK, DH
DRAWN	HG


issue	date	description

SHEET # **A8.0**

ISSUE DATE 04/25/2023

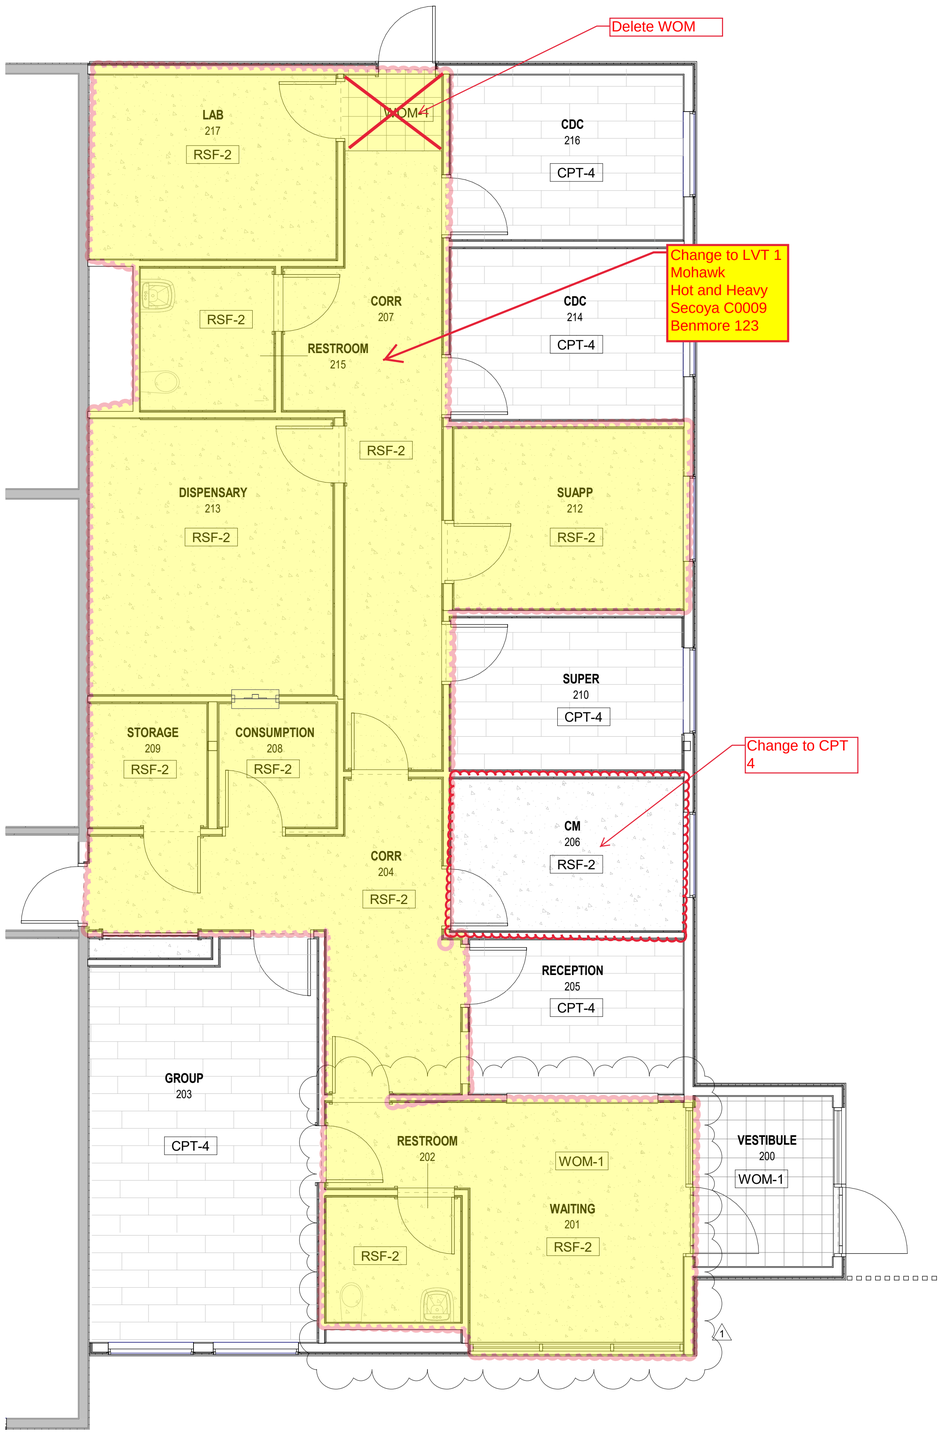

1 FLOOR FINISH PLAN
1/4" = 1'-0"

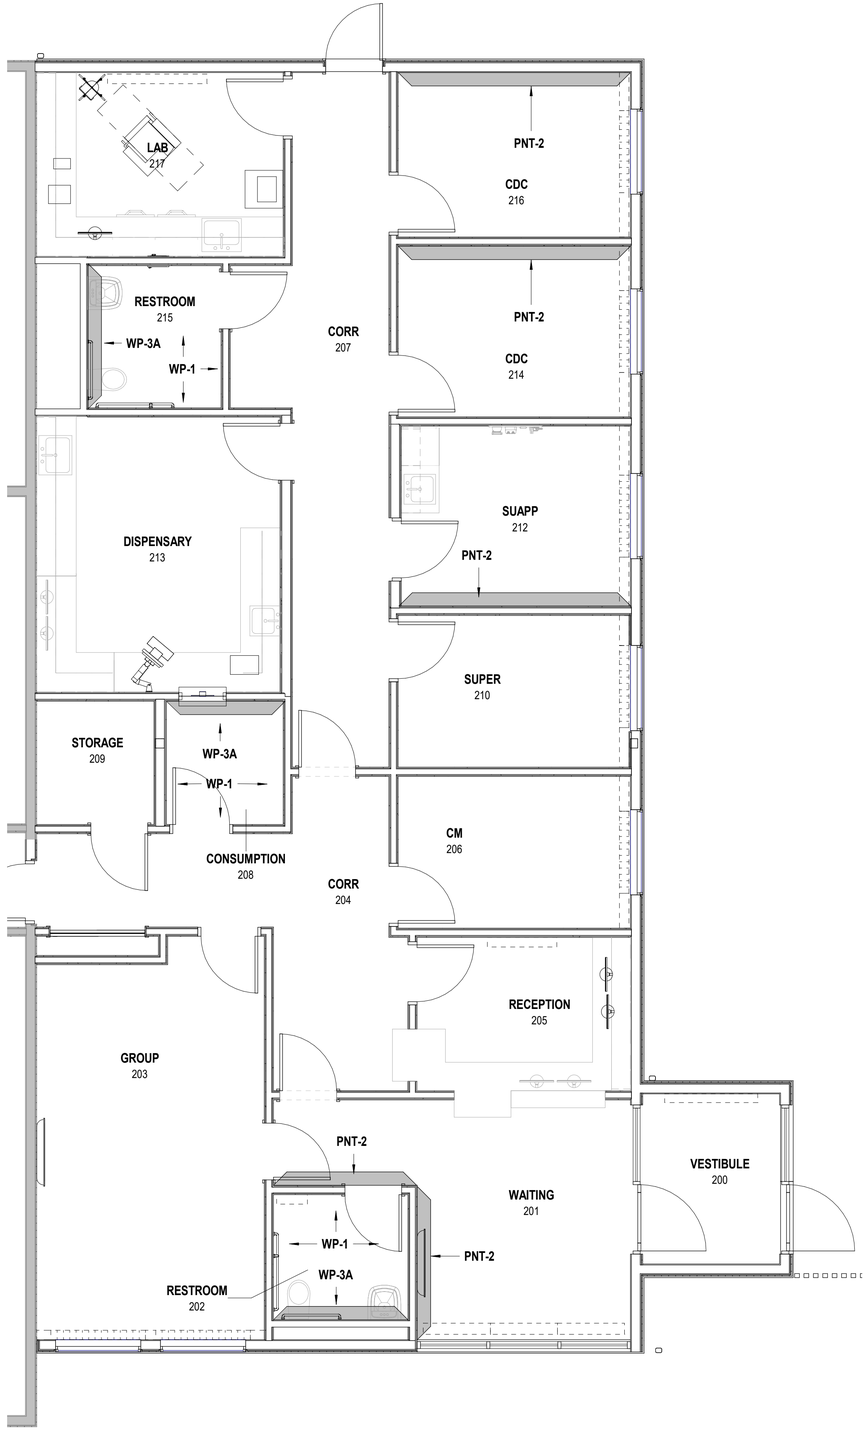

2 WALL FINISH PLAN
1/4" = 1'-0"

GENERAL NOTES:

1. ALL WALLS IN SCOPE PNT-1 UON.
2. MATERIAL LEGENDS COORDINATE WITH SEARCH OUTPATIENT CLINIC DESIGN MANUAL.

LEGEND:

CLG-1:	SUSPENDED GWB CEILING
CLG-2:	SUSPENDED ACT CEILING
CPT-4:	MODULAR TILE CARPET
RSF-2:	RESILIENT FLOORING, SHEET
RB-1:	RESILIENT BASE
WOM-1:	WALK OFF MAT
PNT-1:	FIELD PAINT
PNT-2:	ACCENT PAINT
WP-1:	FRP WALL PROTECTION
WP-3A:	FRP WALL PROTECTION

FLOORING LEGEND:

CPT-4
RSF-2
WOM-1

STATE OF ALASKA
49TH
Edward David Hurley
A 12896
REGISTERED ARCHITECT
04/25/2023

NorthWind Architects, LLC
126 Seward St
Juneau, AK 99801
Ph #907.586.6150
www.northwindarch.com

1" ACTUAL

IF THE ABOVE DIMENSION DOES NOT MEASURE ONE INCH (1") EXACTLY, THIS DRAWING WILL HAVE BEEN ENLARGED OR REDUCED, AFFECTING ALL LABEL SCALES.

ALICIA ROBERTS - OPIOID TREATMENT CLINIC ADDITION

SOUTHEAST REGIONAL HEALTH CONSORTIUM
KLAWOCK, ALASKA

SHEET TITLE:
FINISH PLANS

CHECKED	BK, DH
DRAWN	EJ

issue	date	description
1	04/25/2023	Revision 01

SHEET # **A9.0**

ISSUE DATE 04/25/2023

@ NorthWind Architects, LLC; Project Number: NWA-2100.22.08

SPECIFICATIONS

DIVISION 01 - GENERAL REQUIREMENTS

SECTION 011000 - SUMMARY

SECTION 012300 - ALTERNATES

SECTION 014000 - QUALITY REQUIREMENTS

SECTION 016000 - PRODUCT REQUIREMENTS

SECTION 017300 - EXECUTION

DIVISION 03 - CONCRETE

SECTION 033000 - CAST-IN-PLACE CONCRETE
1. **SUBMITTALS:** PRODUCT DATA, DESIGN MIXTURES
2. **PRODUCTS:**
   - A. CONCRETE, GENERAL:
     - a. COMPLY WITH ACI 301 & ACI 117 AND CONFORM TO THE STRUCTURAL DRAWINGS GENERAL NOTES REQUIREMENTS FOR:
       - STEEL REINFORCEMENT
       - FOOTINGS, FOUNDATION WALLS, PIERS, GRADE BEAMS: NORMAL-WEIGHT CONCRETE
       - INTERIOR SLABS-ON-GRADE: NORMAL-WEIGHT CONCRETE
   - B. VAPOR RETARDER
     - a. SHEET VAPOR RETARDER: POLYETHYLENE SHEET, ASTM D 4397, NOT LESS THAN 15 MILS THICK
       - LAP JOINTS 6 INCHES AND SEAL WITH MANUFACTURER'S RECOMMENDED TAPE

DIVISION 06: WOOD, PLASTICS, AND COMPOSITES

SECTION 06 10 00 - ROUGH CARPENTRY
1. **SUBMITTALS:** PRODUCT DATA
2. **PRODUCTS:**
   - A. WOOD-PRESERVATIVE-TREATED LUMBER: REFER TO STRUCTURAL DRAWINGS
     - a. APPLICATION: TREAT ITEMS INDICATED ON DRAWINGS, AND THE FOLLOWING:
       - WOOD FURRING, CANTS, NAILERS, CURBS, EQUIPMENT SUPPORT BASES, BLOCKING, STRIPPING, AND SIMILAR MEMBERS IN CONNECTION WITH ROOFING, FLASHING, VAPOR BARRIERS, AND WATERPROOFING.
       - WOOD SILLS, SLEEPERS, BLOCKING, FURRING, STRIPPING, AND SIMILAR CONCEALED MEMBERS IN CONTACT WITH MASONRY OR CONCRETE.
       - WOOD FRAMING AND FURRING ATTACHED DIRECTLY TO THE INTERIOR OF BELOW-GRADE EXTERIOR MASONRY OR CONCRETE WALLS.
       - WOOD FLOOR PLATES THAT ARE INSTALLED OVER CONCRETE SLABS-ON-GRADE.
3. DIMENSION LUMBER FRAMING:
   - A. NON-LOAD-BEARING INTERIOR PARTITIONS: CONSTRUCTION OR NO. 2 GRADE
   - B. LOAD-BEARING PARTITIONS: CONFORM TO THE STRUCTURAL DRAWINGS GENERAL NOTES REQUIREMENTS.
4. CEILING JOISTS: NO. 2 GRADE
5. JOISTS, RAFTERS, AND OTHER FRAMING NOT LISTED ABOVE: CONFORM TO THE STRUCTURAL DRAWINGS GENERAL NOTES REQUIREMENTS.

SECTION 06 16 00 - SHEATHING
1. **PRODUCTS:**
   - A. WALL SHEATHING: REFER TO STRUCTURAL DRAWINGS
   - B. ROOF SHEATHING: REFER TO STRUCTURAL DRAWINGS

SECTION 06 17 00 - SHOP-FABRICATED STRUCTURAL WOOD
1. **SUBMITTALS:** PRODUCT DATA
2. **PRODUCTS:**
   - A. WOOD I-JOISTS: REFER TO STRUCTURAL DRAWINGS
   - B. RIM BOARDS: REFER TO STRUCTURAL DRAWINGS
     - a. PROVIDE PRODUCTS BY SAME MANUFACTURER AS I-JOISTS
   - C. GLUED-LAMINATED CONSTRUCTION: REFER TO STRUCTURAL DRAWINGS

SECTION 06 20 00 - FINISH CARPENTRY
1. **SUBMITTAL:** PRODUCT DATA
2. **PRODUCTS:**
   - A. HARDWOOD LUMBER TRIM FOR TRANSPARENT FINISH (CLEAR FINISH)
     - a. SPECIES AND GRADE: YELLOW BIRCH; CLEAR; FAS OR SELECT & BETTER. LIGHT COLORED (NO HEART WOOD). NO SPECIES OR GRADE SUBSTITUTIONS.
     - b. PROFILES FABRICATED FROM MATERIAL THICKNESS: 1"

SECTION 06 41 14 - PLASTIC LAMINATE FACED ARCHITECTURAL CABINETS
1. **SUBMITTAL:** PRODUCT DATA, SHOP DRAWINGS
2. **PRODUCTS:**
   - A. ARCHITECTURAL CABINETS:
     - a. GRADE: PREMIUM
     - b. TYPE OF CONSTRUCTION: FRAMELESS
     - c. DOOR AND DRAWER-FRONT STYLE: 1/2" REVEAL OVERLAY
     - d. LAMINATE CLADDING: HIGH-PRESSURE DECORATIVE LAMINATE: NEMA LD 3
       - BASIS OF DESIGN MANUFACTURER: FORMICA
       - COLOR: BLOND CEDAR 8576
   - B. SOLID SURFACE COUNTERTOPS:
     - a. FORMICA - BIANCO MINERAL 758

DIVISION 07 - THERMAL AND MOISTURE PROTECTION

SECTION 07 21 00 - INSULATION
1. **SUBMITTAL:** PRODUCT DATA
2. **PRODUCTS:**
   - A. RIGID INSULATION: THICKNESS AS INDICATED ON DRAWINGS
     - a. UNDER CONCRETE SLABS: EXTRUDED POLYSTYRENE FOAM-PLASTIC BOARD (XPS BOARDS), 60 PSI.
     - b. ALL OTHER APPLICATIONS: EXTRUDED POLYSTYRENE FOAM-PLASTIC BOARD (XPS BOARDS), 25 PSI.
   - B. BOARD INSULATION:
     - a. HARDLID CEILING ASSEMBLY: NON-COMBUSTIBLE, LIGHTWEIGHT, WATER REPELLENT, SEMI-RIGID INSULATION BOARD WITH RIGID UPPER SURFACE TO ASTM C612 TYPE IVB
       - BASIS OF DESIGN: ROCKWOOL CAVITYROCK
         - SIZE: TO FIT JOIST CAVITY
         - THICKNESS: AS REQUIRED TO ACHIEVE A MINIMUM R-VALUE OF R-49,
           - 12" AT 4.3 HR.FT2.F/BTU (R-VALUE / INCH @ 75*)
   - C. ACOUSTIC INSULATION:
     - a. PARTITIONS: GLASS FIBER BLANKET INSULATION:
       - UNFACED, TYPE I, ASTM C665, WITH MAXIMUM FLAME-SPREAD AND SMOKE-DEVELOPED INDEXES OF 25 AND 50, RESPECTIVELY, PER ASTM E84; PASSING ASTM E136 FOR COMBUSTION CHARACTERISTICS. THICKNESS AS INDICATED ON DRAWINGS
   - D. ACCESSORY INSULATION FOR MISCELLANEOUS VOIDS
     - a. MINERAL FIBER AND SPRAY FOAM INSULATION AS REQUIRED

SECTION 07 25 00 - FLEXIBLE FLASHING
1. **SUBMITTAL: PRODUCT DATA**
2. **PRODUCTS:**
   - A. FLEXIBLE FLASHING: BUTYL RUBBER FLASHING
     - a. PROVIDE COMPOSITE SELF ADHESIVE FLASHING PRODUCT CONSISTING OF A PLIABLE, BUTYL RUBBER COMPOUND AND BONDED TO A HIGH DENSITY POLYETHYLENE FILM, ALUMINUM FOIL, OR SPUNBONDED POLYOLEFIN
     - b. OVERALL THICKNESS NOT LESS THAN 0.025 INCHES
     - c. FLASHING SHALL MEET OR EXCEDE THE REQUIREMENTS OF NFPA 285
     - d. RUBBERIZED ASPHALT FLASHING IS PROHIBITED

SECTION 07 42 00 - WALL AND SOFFIT ASSEMBLIES
1. **SUBMITTAL:** PRODUCT DATA, SHOP DRAWINGS, FINISH MATERIAL SAMPLES
2. **PRODUCTS:**
   - A. T1-11 WALL CLADDING:
     - a. BASIS OF DESIGN: LP SMARTSIDE 190 SERIES CEDAR TEXTURE PANEL 8" O.C. - ORIENTED VERTICALLY - COLOR TO MATCH EXISTING T1-11 FINISH.
   - B. SHIPLAP WALL CLADDING:
     - a. PROVIDE RED CEDAR SHIPLAP CLADDING - NO.2 GRADE LUMBER WITH A FACE EXPOSURE TO MATCH THE EXISTING ENTRY. STAIN TO MATCH EXISTING ENTRY COLOR.
   - C. WEATHER BARRIER:
     - a. SELF ADHERING, VAPOR PERMEABLE, WATER RESISTIVE AIR BARRIER WITH FLAME-SPREAD AND SMOKE-DEVELOPED INDEXES OF LESS THAN 25 AND 450, RESPECTIVELY, WHEN TESTED ACCORDING TO ASTM E84; UV STABILIZED
     - b. BASIS OF DESIGN: VAPRO SHIELD REVEAL SHIELD SA
       - COLOR: BLACK
   - D. EXTERIOR WALL VAPOR BARRIER: HIGH DENSITY POLYETHYLENE SHEET VAPOR BARRIER
     - a. THICKNESS: 10 MIL MINIMUM.
     - b. COLOR: CLEAR.
     - c. TAPE: MANUFACTURER'S RECOMMENDED PRESSURE SENSITIVE PLASTIC TAPE CAPABLE OF PRODUCING A PERMANENT BOND TO VAPOR BARRIER
   - E. SASW: MODIFIED BITUMINOUS SHEET WATERPROOFING
     - a. BASIS OF DESIGN: GRACE BIUTHENE 4000 OR APPROVED EQUAL
   - F. DRAINAGE MAT: MOLDED SHEET DRAINAGE PANELS
     - a. PROVIDE NONWOVEN GEOTEXTILE FACED SHEET DRAINAGE PANEL WITH POLYMERIC FILM AS ACCEPTABLE TO WATERPROOFING MANUFACTURER
     - b. PANEL SHALL CONSIST OF:
       - A STUDDED NONBIODEGRADBLE MOLDED PLASTIC SHEET DRAINAGE CORE
       - A NEEDLE PUNCHED GEOTEXTILE FACE WITH APARENT OPENING SIZES NOT TO EXCEDE NO.70 SEIVE LAMINATED TO ONE SIDE OF CORE
       - A POLYMERIC FILM BONDED TO OTHER SIDE OF CORE
     - c. VERTICLE FLOW RATE THROUGH CORE OF PANEL SHALL BE BETWEEN 9 AND 21 GPM/FT
   - G. VENTED SOFFIT PANELS:
     - a. BASIS OF DESIGN PRODUCT: LP SMARTSIDE 38 SERIES VENTED CEDAR TEXTURE SOFFIT - 23.94" WIDE, TRIM OR CUT TO WIDTH AS REQUIRED

SECTION 07 50 00 - ROOF ASSEMBLIES
1. **SUBMITTAL:** PRODUCT DATA, SHOP DRAWINGS, FINISH MATERIAL SAMPLES
2. **PRODUCTS:**
   - A. VERTICAL-RIB, SEAMED-JOINT, STANDING-SEAM METAL ROOF PANELS
     - **a. MATCH EXISTING ROOF SYSTEM PROFILE, GUAGE, AND COLOR FINISH**
   - B. PANEL ACCESSORIES:
     - a. PROVIDE COMPONENTS REQUIRED FOR A COMPLETE, WEATHERTIGHT PANEL SYSTEM INCLUDING TRIM, COPINGS, FASCIAE, MULLIONS, SILLS, CORNER UNITS, CLIPS, FLASHINGS, SEALANTS, GASKETS, FILLERS, CLOSURE STRIPS, AND SIMILAR ITEMS. MATCH MATERIAL AND FINISH OF METAL PANELS UNLESS OTHERWISE INDICATED.
   - C. FLASHING AND TRIM:
     - a. PROVIDE FLASHING AND TRIM FORMED FROM SAME MATERIAL AS METAL PANELS AS REQUIRED TO SEAL AGAINST WEATHER AND TO PROVIDE FINISHED APPEARANCE. LOCATIONS INCLUDE, BUT ARE NOT LIMITED TO, EAVES, RAKES, CORNERS, BASES, FRAMED OPENINGS, RIDGES, FASCIAE, AND FILLERS. FINISH FLASHING AND TRIM WITH SAME FINISH SYSTEM AS ADJACENT METAL PANELS.
   - D. GUTTERS:
     - a. FORMED FROM SAME MATERIAL AS ROOF PANELS, COMPLETE WITH END PIECES, OUTLET TUBES, AND OTHER SPECIAL PIECES AS REQUIRED.
     - b. FABRICATE IN MINIMUM 96" LONG SECTIONS, OF SIZE AND METAL THICKNESS IN ACCORDANCE WITH SMACNA'S "ARCHITECTURAL SHEET METAL MANUAL."
     - c. GUTTER SUPPORTS SPACED A MAXIMUM OF 36" O.C., FABRICATED FROM SAME METAL AS GUTTERS. PROVIDE WIRE BALL STRAINERS OF COMPATIBLE METAL AT OUTLETS. FINISH GUTTERS TO MATCH METAL ROOF PANELS.
   - E. DOWNSPOUTS:
     - a. FORMED FROM SAME MATERIAL AS ROOF PANELS.
     - b. FABRICATE IN 10' LONG SECTIONS, COMPLETE WITH FORMED ELBOWS AND OFFSETS, OF SIZE AND METAL THICKNESS IN ACCORDANCE WITH SMACNA'S "ARCHITECTURAL SHEET METAL MANUAL."
     - c. FINISH DOWNSPOUTS TO MATCH GUTTERS.
   - F. UNDERLAYMENT MATERIALS:
     - a. SELF-ADHERING, HIGH-TEMPERATURE UNDERLAYMENT: PROVIDE SELF-ADHERING, COLD-APPLIED, SHEET UNDERLAYMENT, A MINIMUM OF 30 MILS THICK, CONSISTING OF SLIP-RESISTANT, POLYETHYLENE-FILM TOP SURFACE LAMINATED TO A LAYER OF BUTYL OR SBS-MODIFIED ASPHALT ADHESIVE, WITH RELEASE-PAPER BACKING

SECTION 07 62 00 - SHEET METAL FLASHING, TRIM, COPING AND VENT SCREEN
1. **SUBMITTAL:** PRODUCT DATA, SHOP DRAWINGS
2. **PRODUCTS:**
   - A. STEEL SHEET: ASTM 653/653M.
     - a. THICKNESS: 20G UNLESS OTHERWISE NOTED.
     - b. FINISH:
       - EXPOSED FINISH: AS SELECTED BY ARCHITECT FROM MANUFACTURER'S FULL RANGE OF COLORS
       - CONCEALED FINISH: AS SELECTED BY ARCHITECT FROM MANUFACTURER'S FULL RANGE OF COLORS INCLUDING ALUMINUM ZINC ALLOY BASE COAT.
       - USED FOR: TYPICAL FLASHINGS, TRIMS AND SEMI-CONCEALED CLEATS.
   - B. STAINLESS STEEL SHEET: ASTM A240/A240M, TYPE 316
     - a. THICKNESS:
       - 20G FOR FOUNDATION INSULATION FLASHING, GUTTERS AND ALL CLEATS.
       - 24G AT ALL OTHER APPLICATIONS.
     - b. PERFORATED WHERE INDICATED AS "INSECT SCREEN" IN DRAWINGS: 5/32" DIAMETER HOLES, 3/16" O.C, STAGGERED.
     - c. FINISH: MILL.
     - d. USED FOR: FOUNDATION INSULATION FLASHING, & INSECT SCREEN

SECTION 07 84 00 - FIRESTOPPING
1. **SUBMITTAL:** PRODUCT DATA, SHOP DRAWINGS
2. **PRODUCTS:**
   - A. PENETRATION FIRESTOPPING: PENETRATIONS IN HORIZONTAL ASSEMBLIES: F-, T-, AND W-RATINGS PER ASTM E814 OR UL 1479
     - a. BASIS OF DESIGN MANUFACTURER: HILTI, INC

SECTION 07 92 00 - JOINT SEALANTS
1. **SUBMITTAL:** PRODUCT DATA
2. **PRODUCTS:**
   - A. NONSTAINING SILICONE JOINT SEALANT: NO STAINING OF SUBSTRATES WHEN TESTED ACCORDING TO ASTM C1248.
     - a. BASIS OF DESIGN PRODUCT: DOW CHEMICAL DOWSIL 795
   - B. MILDEW-RESISTANT JOINT SEALANTS: MILDEW-RESISTANT JOINT SEALANT FORMULATED FOR PROLONGED EXPOSURE TO HUMIDITY WITH FUNGICIDE TO PREVENT MOLD AND MILDEW GROWTH
     - a. SILICONE, MILDEW RESISTANT, ACID CURING, S, NS, 25, NT: MILDEW-RESISTANT, SINGLE-COMPONENT, NONSAG, PLUS 25 PERCENT AND MINUS 25 PERCENT MOVEMENT CAPABILITY, NONTRAFFIC-USE, ACID-CURING SILICONE JOINT SEALANT; ASTM C920, TYPE S, GRADE NS, CLASS 25, USE NT.
     - b. USE: FOR INTERIOR USE IN WET AREAS
   - C. JOINT-SEALANT BACKING: CYLINDRICAL SEALANT BACKINGS: ASTM C1330, TYPE C (CLOSED-CELL MATERIAL WITH A SURFACE SKIN)

DIVISION 08 - OPENINGS

SECTION 08 10 00 – DOORS AND FRAMES
1. **SUBMITTALS:** PRODUCT DATA, SHOP DRAWINGS
2. **PRODUCTS:**
   - A. INTERIOR HOLLOW METAL DOOR FRAMES: ANSI/SDI A250.8, LEVEL 2; ANSI/SDI A250.4, LEVEL B
     - a. MATERIALS: A40 (ZF120) COATED, 16G STEEL SHEET.
     - b. CONSTRUCTION: KNOCK-DOWN WITH INTEGRAL CASING.
       - ANCHOR WITH NO FEWER THAN SIX (6) MINIMUM 14G STEEL STIRRUP TYPE STRAPS, THREE AT EACH JAMB STUD.
       - FIELD WELD AND GRIND SMOOTH FACE JOINTS.
   - B. EXTERIOR THERMALLY BROKEN HOLLOW METAL DOORS AND FRAMES: HEAVY-DUTY DOORS AND FRAMES: ANSI/SDI A250.8, LEVEL 2; ANSI/SDI A250.4, LEVEL B.
     - a. DOORS:
       - TYPE: AS INDICATED IN THE DOOR AND FRAME SCHEDULE.
       - THICKNESS: 1-3/4 INCHES"
       - FACE: G90 GALVANIZED, 16G STEEL SHEET.
       - EDGE CONSTRUCTION: MODEL 2, SEAMLESS.
       - TOP EDGE CLOSURES: CLOSE TOP EDGES OF DOORS WITH FLUSH CLOSURES OF SAME MATERIAL AS FACE SHEETS. SEAL JOINTS AGAINST WATER PENETRATION.
       - BOTTOM EDGES: CLOSE BOTTOM EDGES OF DOORS WITH END CLOSURES OR CHANNELS OF SAME
       - MATERIAL AS FACE SHEETS. PROVIDE WEEP-HOLE OPENINGS IN BOTTOMS OF EXTERIOR DOORS TO PERMIT MOISTURE TO ESCAPE.
     - b. FRAMES:
       - A. MATERIALS: METALLIC-COATED STEEL SHEET, MINIMUM THICKNESS OF 0.053 INCH (1.3 MM).
       - B. METALLIC COATING: ALUMINUM ZINC ALLOW AZ55 OR HOT DIPPED GALVANIZED G90.
       - C. CONSTRUCTION: THERMALLY BROKEN, FULL PROFILE WELDED.
   - C. PLASTIC LAMINATE FACED WOOD DOORS: FLUSH WOOD DOORS FACED WITH NEMA LD 3, GRADE HGS (0.048 INCH (1.21MM)) THICK HIGH PRESSURE PLASTIC LAMINATE
     - a. DOORS:
       - THICKNESS: 1-3/4"
       - FACING SELECTION: HIGH PRESSURE PLASTIC LAMINATE SELECTED FROM MANUFACTURER'S STANDARD LINE OF SOLIDS, PATTERNS OR WOOD GRAINS.
       - EDGE BANDING: MATCHING FACING LAMINATE.
       - COLOR/FINISH: MATCH AS CLOSELY AS POSSIBLE LAMINATE USED ON EXISTING DOORS IN FACILITY. CLOSEST KNOWN MATCH IS: FORMICA NATURAL BIRCH, MATTE FINISH 7481-58
   - D. IMPACT RESISTANT INTERIOR DOORS:
     - a. DOORS:
       - THICKNESS: 1 3/4"
       - CORE: SOLID. INTERIOR STILES AND RAILS BONDED. TOPS AND BOTTOMS FACTORY SEALED WITH AN APPROVED SEALER TO PREVENT MOISTURE INTRUSION.
       - STRUCTURAL COMPOSITE LUMBER, NO ADDED UREA FORMALDEHYDE.
       - WDMA I.S.1A-04 PERFORMANCE DUTY LEVEL: EXTRA HEAVY DUTY
       - DURABILITY PERFORMANCE: CYCLE SLAM WDMA TM-7, 1990 EXTRA HEAVY DUTY- 2,000,000 CYCLES TO INSURE DURABILITY OF ENTIRE DOOR CONSTRUCTION
     - b. FASTENERS:
       - 1. WDMA TM-8 "HINGE LOADING RESISTANCE" EXTRA HEAVY DUTY
       - 2. WDMA TM-10 "SCREW HOLDING CAPACITY" EXTRA HEAVY DUTY

SECTION 08 31 13 - ACCESS DOORS AND FRAMES
1. SUBMITTALS: PRODUCT DATA, SHOP DRAWINGS
2. PRODUCTS:
   - A. MECH MEZZANINE ACCESS PANEL: BEST ACCESS DOOR - MEDIUM SECURITY PANEL BA-MDS-36-36
     - **a.** SIZE: 36"W X 36"D

SECTION 08 43 13 - ALUMINUM FRAMED STOREFRONT SYSTEMS AND OPENINGS
1. SUBMITTALS: PRODUCT DATA, SHOP DRAWINGS
2. PRODUCTS:
   - A. BASIS OF DESIGN MANUFACTURER: KAWNEER
     - a. PRODUCTS:
       - ALUMINUM FRAMED STOREFRONT SYSTEM: KAWNEER TRIFAB™ VG 451 NON-THERMAL FRAMING SYSTEM
         1. FRAME DEPTH: 4-1/2"
         2. FRAME SITELINE: 2"
         3. GLAZING CHANNEL DEPTH: DOUBLE GLAZED, 1"
       - NON-THERMALLY RATED VESTIBULE DOORS. KAWNEER 500 STANDARD ENTRANCE
         1. THICKNESS: 1 3/4"
       - SEALANTS: STRUCTURAL GLAZING SEALANT:
         1. NEUTRAL CURE SILICONE, MEDIUM OR HIGH MODULUS, NON-STAINING, MATTE FINISH, COLOR TO MATCH ARCHITECTS SAMPLE, AND SPECIFICALLY INTENDED FOR USE SPECIFIED.
         2. SINGLE-COMPONENT: ASTM C1184; ASTM C920, TYPE S, GRADE NS, CLASS 25.
            - A. ACCEPTABLE PRODUCTS: 995, DOW CORNING.
            - B. COLOR: AS SELECTED BY ARCHITECT.

SECTION 08 52 00 - VINYL CLAD WINDOWS
1. **SUBMITTALS:** PRODUCT DATA, SHOP DRAWINGS, SAMPLES OF FINISH MATERIALS
2. **PRODUCTS:**
   - A. BASIS OF DESIGN MANUFACTURER / PRODUCT: PLY GEM PRO SERIES 700 FIXED AND AWNING
     - a. SIZES: REFER TO DRAWINGS
     - b. FRAME COLOR: TO MATCH EXISTING
     - c. ACCESSORIES
       - AWNING WINDOWS:
         1. INTERIOR INSECT SCREEN AT EACH LOCATION, FULL WIDTH AND HEIGHT OF OPERABLE AREA WITH SCREEN ACCESS DOOR AT LEVER
         2. WINDOW OPENING CONTROL DEVICE

@ NorthWind Architects, LLC; Project Number: NWA-2100.22.08

Edward David Hurley
A 12896
04/25/2023

NorthWind Architects, LLC
126 Seward St
Juneau, AK 99801
Ph #907.586.6150
www.northwindarch.com

1" ACTUAL

IF THE ABOVE DIMENSION DOES NOT MEASURE ONE INCH (1") EXACTLY, THIS DRAWING WILL HAVE BEEN ENLARGED OR REDUCED, AFFECTING ALL LABEL SCALES.

ALICIA ROBERTS - OPIOID TREATMENT CLINIC ADDITION

SOUTHEAST REGIONAL HEALTH CONSORTIUM
KLAWOCK, ALASKA

SHEET TITLE:
SPECIFICATIONS

CHECKED	BK, DH
DRAWN	HG

issue	date	description

SHEET # **A11.0**

ISSUE DATE 04/25/2023

SECTION 08 71 00 - DOOR HARDWARE
1. **SUBMITTALS:** PRODUCT DATA, HARDWARE SCHEDULE, SHOP DRAWINGS
2. **PRODUCTS:**
   A. HINGES: MCKINNEY
      a. PROVIDE NOT LESS THAN 3 HINGES PER DOOR LEAF FOR DOORS 90" OR LESS IN HEIGHT
   B. LOCKSETS, LATCHSETS, PRIVACY SETS AND CYLINDERS: SCHLAGE – SFIC (BEST CORES)
   C. CLOSERS: NORTON
      a. PROVIDE PARALLEL ARMS FOR ALL OVERHEAD CLOSERS, EXCEPT AS OTHERWISE INDICATED.
   D. WALL STOPS: ROCKWOOD
      a. PROVIDE STOPS (WALL, FLOOR OR OVERHEAD) AT EACH LEAF OF EVERY SWINGING DOOR LEAF
   E. PROTECTION PLATES: ROCKWOOD
      a. SIZES: FABRICATE PROTECTION PLATES (ARMOR, KICK OR MOP) NOT MORE THAN 2" LESS THAN DOOR WIDTH ON STOP SIDE AND NOT MORE THAN 1" LESS THAN DOOR WIDTH ON PULL SIDE, X THE HEIGHT INDICATED.
      b. METAL PLATES: STAINLESS STEEL, 18 GAUGE (0.050) THICK. SATIN FINISH (US32D, 630), BEVELLED FOUR EDGES (B4E)
   F. GASKETS AND SWEEPS: PEMKO
      a. PROVIDE CONTINUOUS WEATHERSTRIPPING AT EACH EDGE OF EVERY EXTERIOR DOOR LEAF
   G. SILENCERS: TIMELY
   H. ELECTRIC STRIKES: HES
   I. EXIT DEVICES AND MULLIONS: PRECISION (BEST)
3. **FINISHES:**
   A. EXPOSED SURFACES OF HARDWARE SHALL BE BRUSHED CHROME (US26D, 626), UNLESS OTHERWISE INDICATED.
4. **HARDWARE SCHEDULE:**
   A. DELEGATED DESIGN. SHALL ALL BE SOURCED THROUGH A SINGLE SOURCE VENDOR SELECTED BY THE ARCHITECT

SECTION 08 80 00 - GLAZING
1. **SUBMITTALS:** PRODUCT DATA
2. **PRODUCTS:** BASIS OF DESIGN:
   A. GL-1: CARDINAL GLASS INDUSTRIES LAMINATED GLAZING
   B. GL-1T: SAME AS GL-1 WITH 3M FASARA GLASS FINISHES FROST/MATTE SH2MAMML, MILKY, LIGHT GRAY
   C. GL-2: VITRO GLAZING INTERIOR STARPHIRE GLASS
   D. GL-2T: SAME AS GL-2 WITH 3M FASARA GLASS FINISHES FROST/MATTE SH2MAMML, MILKY, LIGHT GRAY
   E. GL-3: MCGRORY GLASS, DEFENDMED 1/2"

SECTION 08 95 16 - WALL VENTS
1. **SUBMITTALS:** PRODUCT DATA, SHOP DRAWINGS
2. **PRODUCTS:**
   A. PROVIDE ALUMINUM GABLE WALL VENT IN ACCORDANCE WITH IBC SECTION 1202.2.1
      a. SIZE: PROVIDE MINIMUM AREA OF 32"x32" OF OPEN VENT SPACE (7SF MIN.)
      b. COLOR: MATCH COLOR OF 07 4200 CLADDING.

SECTION 08 95 19 - ROOF RIDGE VENT
1. **SUBMITTALS:** PRODUCT DATA, SHOP DRAWINGS
2. **PRODUCTS:**
   A. BASIS OF DESIGN PRODUCT - EZ VENT-N-CLOSE 1" PROFILE
      a. FORM TOP FLASHING TO MATCH EXISTING LOOK

DIVISION 09 - FINISHES

SECTION 09 22 16 - MISCELLANEOUS METAL SUB-FRAMING
1. **SUBMITTALS:** PRODUCTS DATA
2. **PRODUCTS**
   A. RESILIANT CHANNELS - THICKNESS: 1/2"

SECTION 09 29 00 - GYPSUM BOARD
1. **SUBMITTALS:** PRODUCT DATA
2. **PRODUCTS:**
   A. GWB-1: GYPSUM BOARD, TYPE X
      a. BOD" CERTAINTEED CORPORATION SILENTFX QUICKCUT, 5/8"
   B. GWB-2: IMPACT-RESISTANT GYPSUM BOARD:
      a. BOD: CERTAINTEED CORPORATION EXTREME ABUSE RESISTANT WITH M2TECH, 5/8"
   C. GWB-3: MOLD-RESISTANT GYPSUM BOARD:
      a. BOD: CERTAINTEED CORPORATION M2TECH MOISTURE & MOLD RESISTANT, 5/8"

SECTION 09 51 23 - ADHERED ACOUSTICAL TILE CEILINGS
1. **SUBMITTALS:** PRODUCT DATA, SIESMIC RESTRAINT DESIGN DRAWINGS
2. **PRODUCTS:** BASIS OF DESIGN:
   A. ARMSTRONG LYRA PB DIRECT APPLY: 24" X 24", WHITE

SECTION 09 65 00 - RESILIENT FLOORING AND BASE
1. **SUBMITTALS:**
   A. PRODUCT DATA
   B. SHOP DRAWINGS: FOR INSTALLATION, PLANS SHOWING THE FOLLOWING: DOORWAYS, ENCLOSING WALLS OR PARTITIONS, BUILT-IN CABINETS, AND LOCATIONS WHERE CUTOUTS ARE REQUIRED IN CARPET TILES. CARPET TILE TYPE, COLOR, AND DYE LOT. TYPE OF SUBFLOOR. TYPE OF INSTALLATION. PATTERN OF INSTALLATION. PATTERN TYPE, LOCATION, AND DIRECTION. \TRANSITION DETAILS TO OTHER FLOORING MATERIALS.
2. **PRODUCTS:** SEE A0.4

SECTION 09 68 13 - CARPETING
1. **SUBMITTALS:**
   A. PRODUCT DATA
   B. SHOP DRAWINGS: FOR CARPET TILE INSTALLATION, PLANS SHOWING THE FOLLOWING: DOORWAYS, ENCLOSING WALLS OR PARTITIONS, BUILT-IN CABINETS, AND LOCATIONS WHERE CUTOUTS ARE REQUIRED IN CARPET TILES. CARPET TILE TYPE, COLOR, AND DYE LOT. TYPE OF SUBFLOOR. TYPE OF INSTALLATION. PATTERN OF INSTALLATION. PATTERN TYPE, LOCATION, AND DIRECTION. PILE DIRECTION. TYPE, COLOR, AND LOCATION OF INSETS AND BORDERS. TYPE, COLOR, AND LOCATION OF EDGE, TRANSITION, AND OTHER ACCESSORY STRIPS. TRANSITION DETAILS TO OTHER FLOORING MATERIALS.
2. **PRODUCTS:** SEE A0.4

SECTION 09 70 00 – FIBERCLASS REINFORCED PLASTIC PANELS (FRP)
1. **SUBMITTALS:** PRODUCT DATA, SAMPLES FOR SELECTION, SAMPLES FOR VERIFICATION
2. **PRODUCTS:** SEE A0.4

SECTION 09 90 00 - PAINTS AND COATINGS
1. **SUBMITTALS:** PRODUCT DATA, SAMPLES FOR SELECTION, SAMPLES FOR VERIFICATION
2. **PRODUCTS:** SEE A0.4

DIVISION 10 - SPECIALITIES

SECTION 10 28 00 - TOILET, BATH, AND LAUNDRY ACCESSORIES
1. **SUBMITTALS:** PRODUCT DATA
1. **PRODUCTS:** BASIS OF DESIGN
   - GARMENT HOOK (GH): BOBRICK B-682, STAINLESS STEEL SATIN FINISH
   - TOILET PAPER DISPENSER (TPD): BOBRICK B-685, STAINLESS STEEL SATIN FINISH
   - TOILET SEAT COVER DISPENSER (TSCD): BOBRICK B-221, STAINLESS STEEL SATIN FINISH
   - GRAB BAR (GB): BOBRICK B-5806, STAINLESS STEEL SATIN FINISH, DIMENSIONS PER DRAWINGS
   - DIAPER-CHANGING STATION (BCS): BOBRICK KB200-SS, STAINLESS STEEL SATIN FINISH
   - PAPER TOWEL DISPENSER (PTD): OFOI
   - WASTE RECEPTACLE (WR): BOBRICK B-2280, STAINLESS STEEL SATIN FINISH
   - LIQUID-SOP DISPENSER (SD): OFOI
   - HAND SANITIZER DISPENSER (HSD): OFOI
   - SANITARY NAPKIN DISPOSAL UNIT (SNDU): BOBRICK B-270, STAINLESS STEEL SATIN FINISH
   - MIRROR UNIT (MIR): BOBRICK B-165 2430, STAINLESS STEEL SATIN FINISH

SECTION 10 4400 - FIRE PROTECTION SPECIALTIES
1. SUBMITTALS: PRODUCT DATA, SHOP DRAWINGS
2. PRODUCTS:
   - BASIS OF DESIGN: JL INDUSTRIES 2033F100

SECTION 11 31 00 - RESIDENTIAL APPLIANCES
OWNER FURNISHED OWNER INSTALLED

SECTION 12 24 13 – WINDOW SHADES
1. **SUBMITTALS:** PRODUCT DATA
2. **PRODUCTS:**
   A. MANUFACTURER: DRAPER
   B. OPENNESS: 3%
   C. STYLE: SHEERWEAVE
   D. COLOR: WHITE/PLATINUM
   E. VALANCE: CLEAR ANODIZED ALUMINUM FASCIA
   F. TYPICAL LOCATIONS: ADMIN SPACES, COUNSELING OFFICES, EXAM ROOMS
   G. INSTALLATION: PER ADA. ARCHITECT TO COORDINATE

DIVISION 23 - HEATING, VENTILATING, AND AIR-CONDITIONING (HVAC)

SECTION 23 70 00 - ROOF CURBS AND ROOFTOP MOUNTED HVAC EQUIPMENT
1. SUBMITTALS: PRODUCT DATA, SHOP DRAWINGS
2. PRODUCTS:
   A. BASIS OF DESIGN: FASTCURBS METAL ROOF CURB TYP FCMR-2 WITH INTEGRAL CRICKET OR APPROVED EQUAL

© NorthWind Architects, LLC; Project Number: NWA-2100.22.08



04/25/2023

NorthWind Architects, LLC
126 Seward St
Juneau, AK 99801
Ph #907.586.6150
www.northwindarch.com

1" ACTUAL

IF THE ABOVE DIMENSION DOES NOT MEASURE ONE INCH (1") EXACTLY, THIS DRAWING WILL HAVE BEEN ENLARGED OR REDUCED, AFFECTING ALL LABEL SCALES.

ALICIA ROBERTS - OPIOID TREATMENT CLINIC ADDITION

SOUTHEAST REGIONAL HEALTH CONSORTIUM
KLAWOCK, ALASKA

SHEET TITLE:
SPECIFCATIONS

CHECKED	Checker
DRAWN	Author

issue	date	description

SHEET # **A11.1**

ISSUE DATE 04/25/2023